

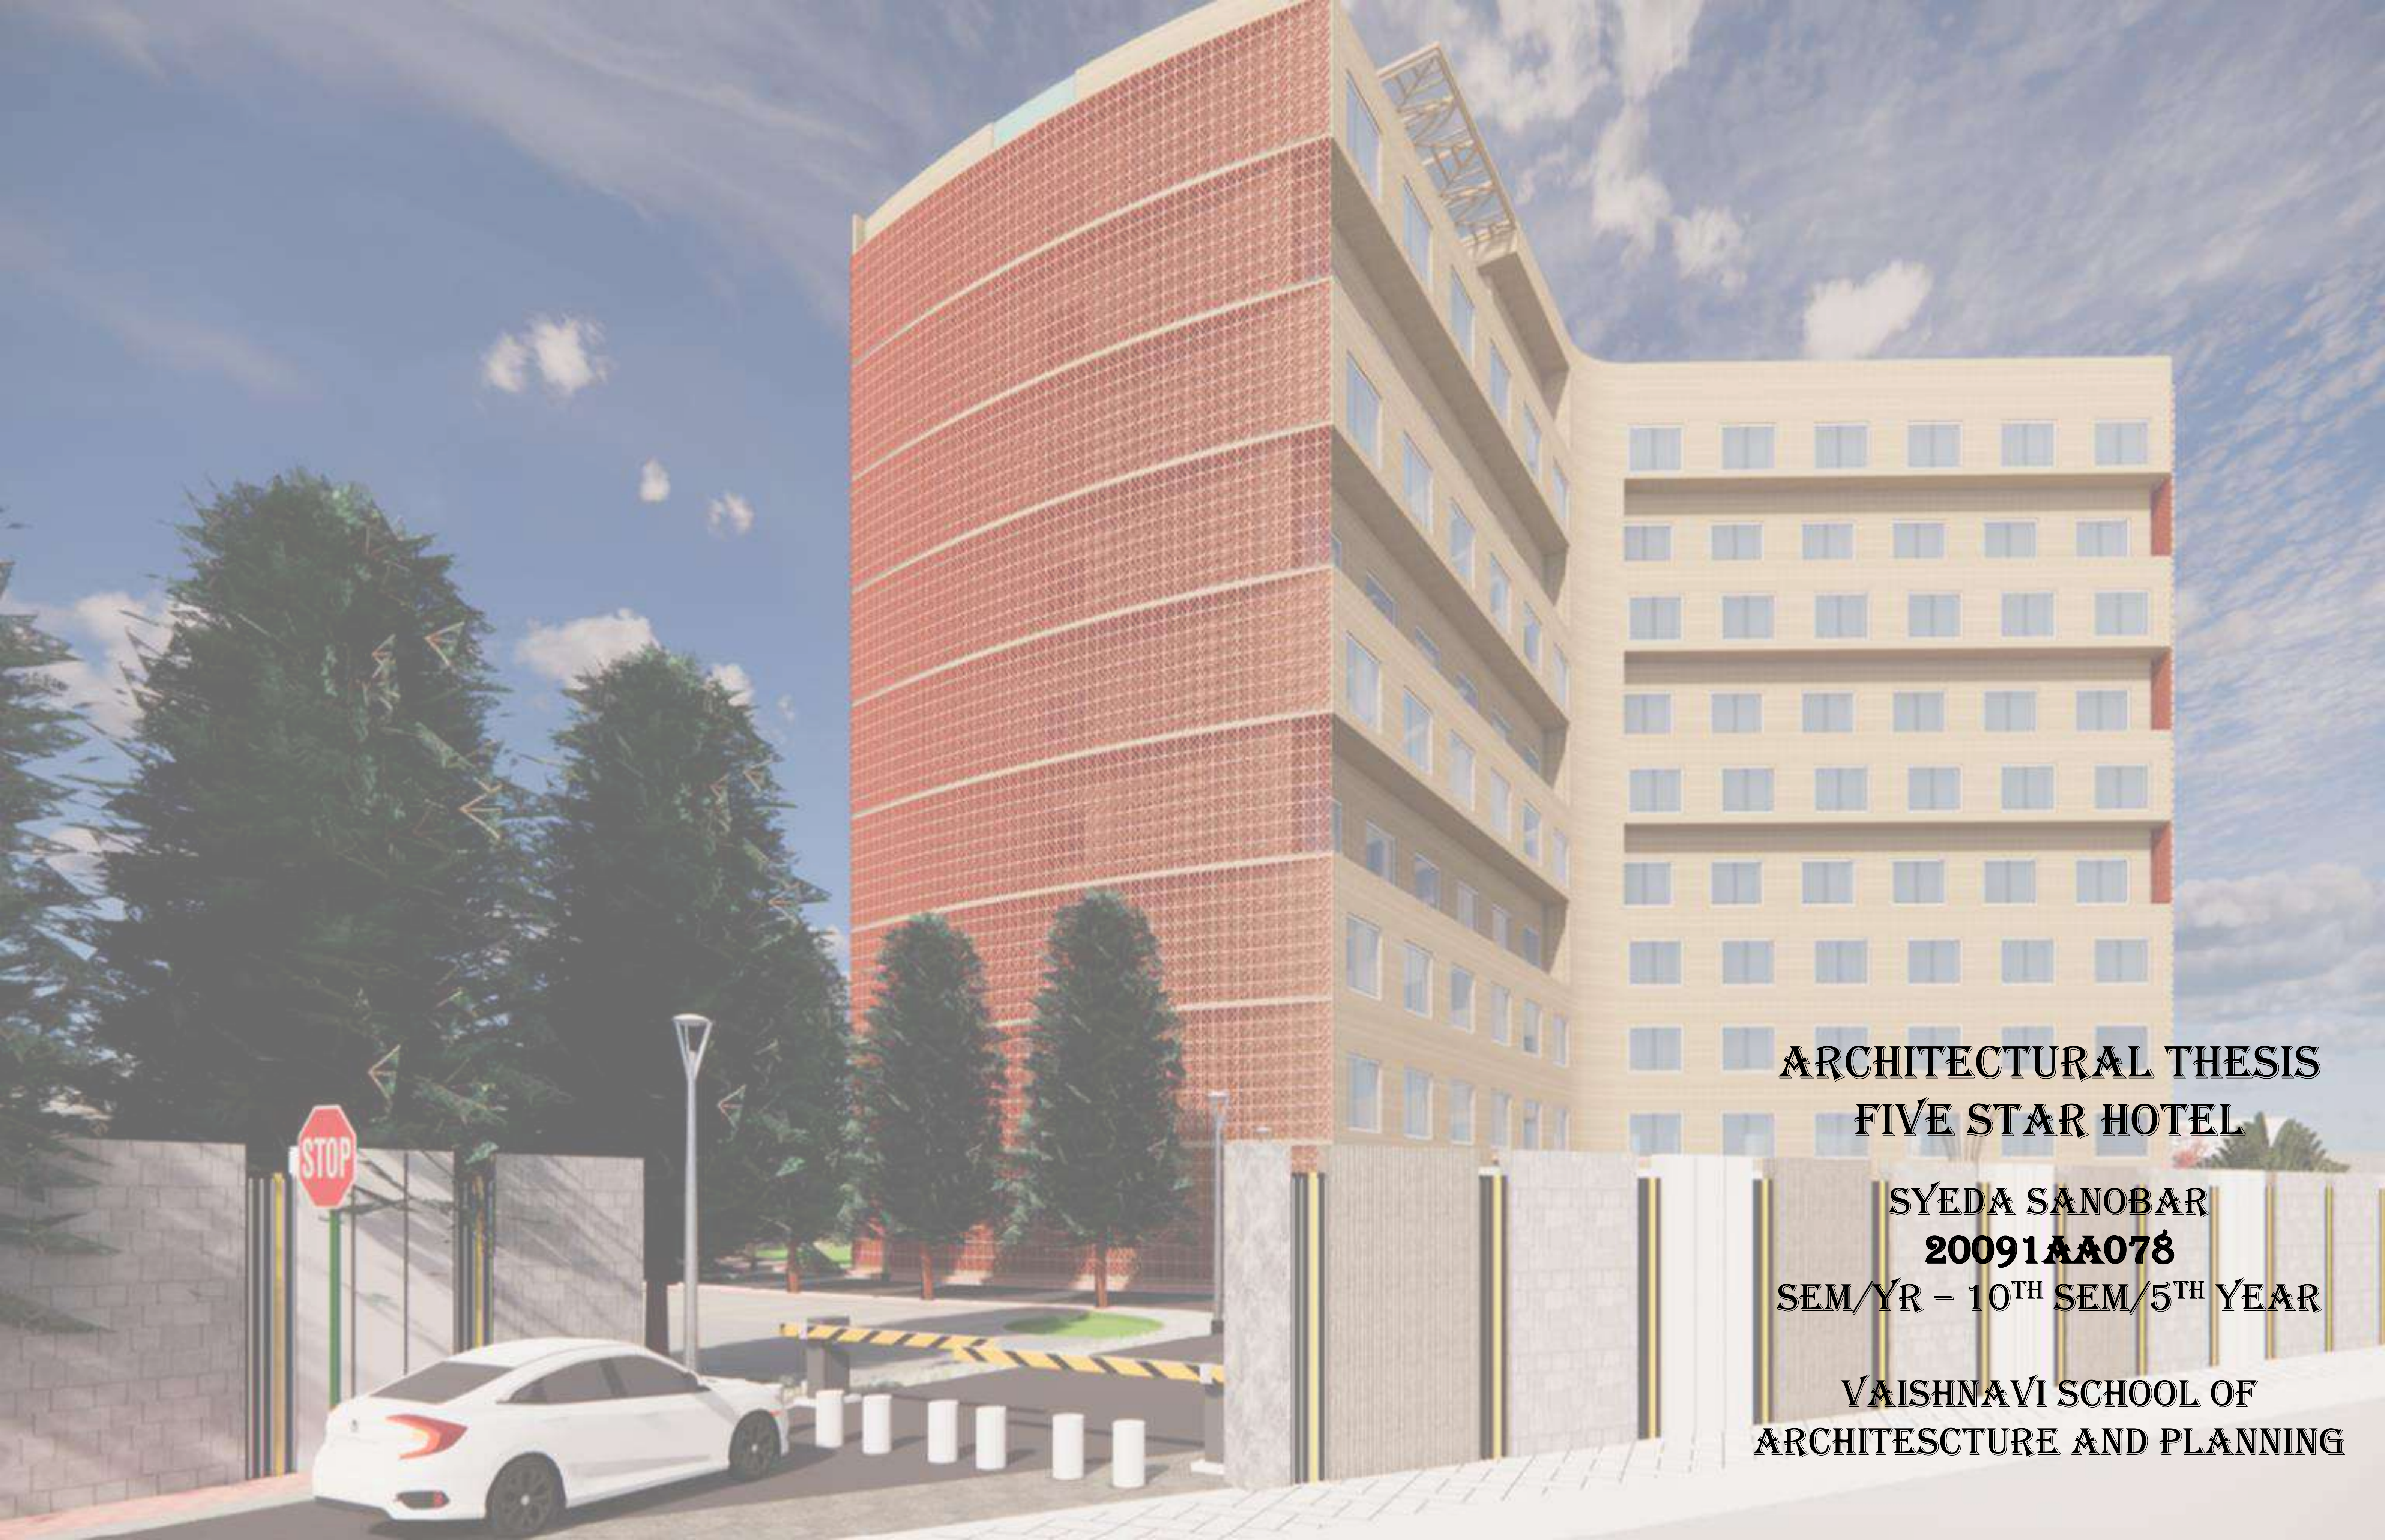


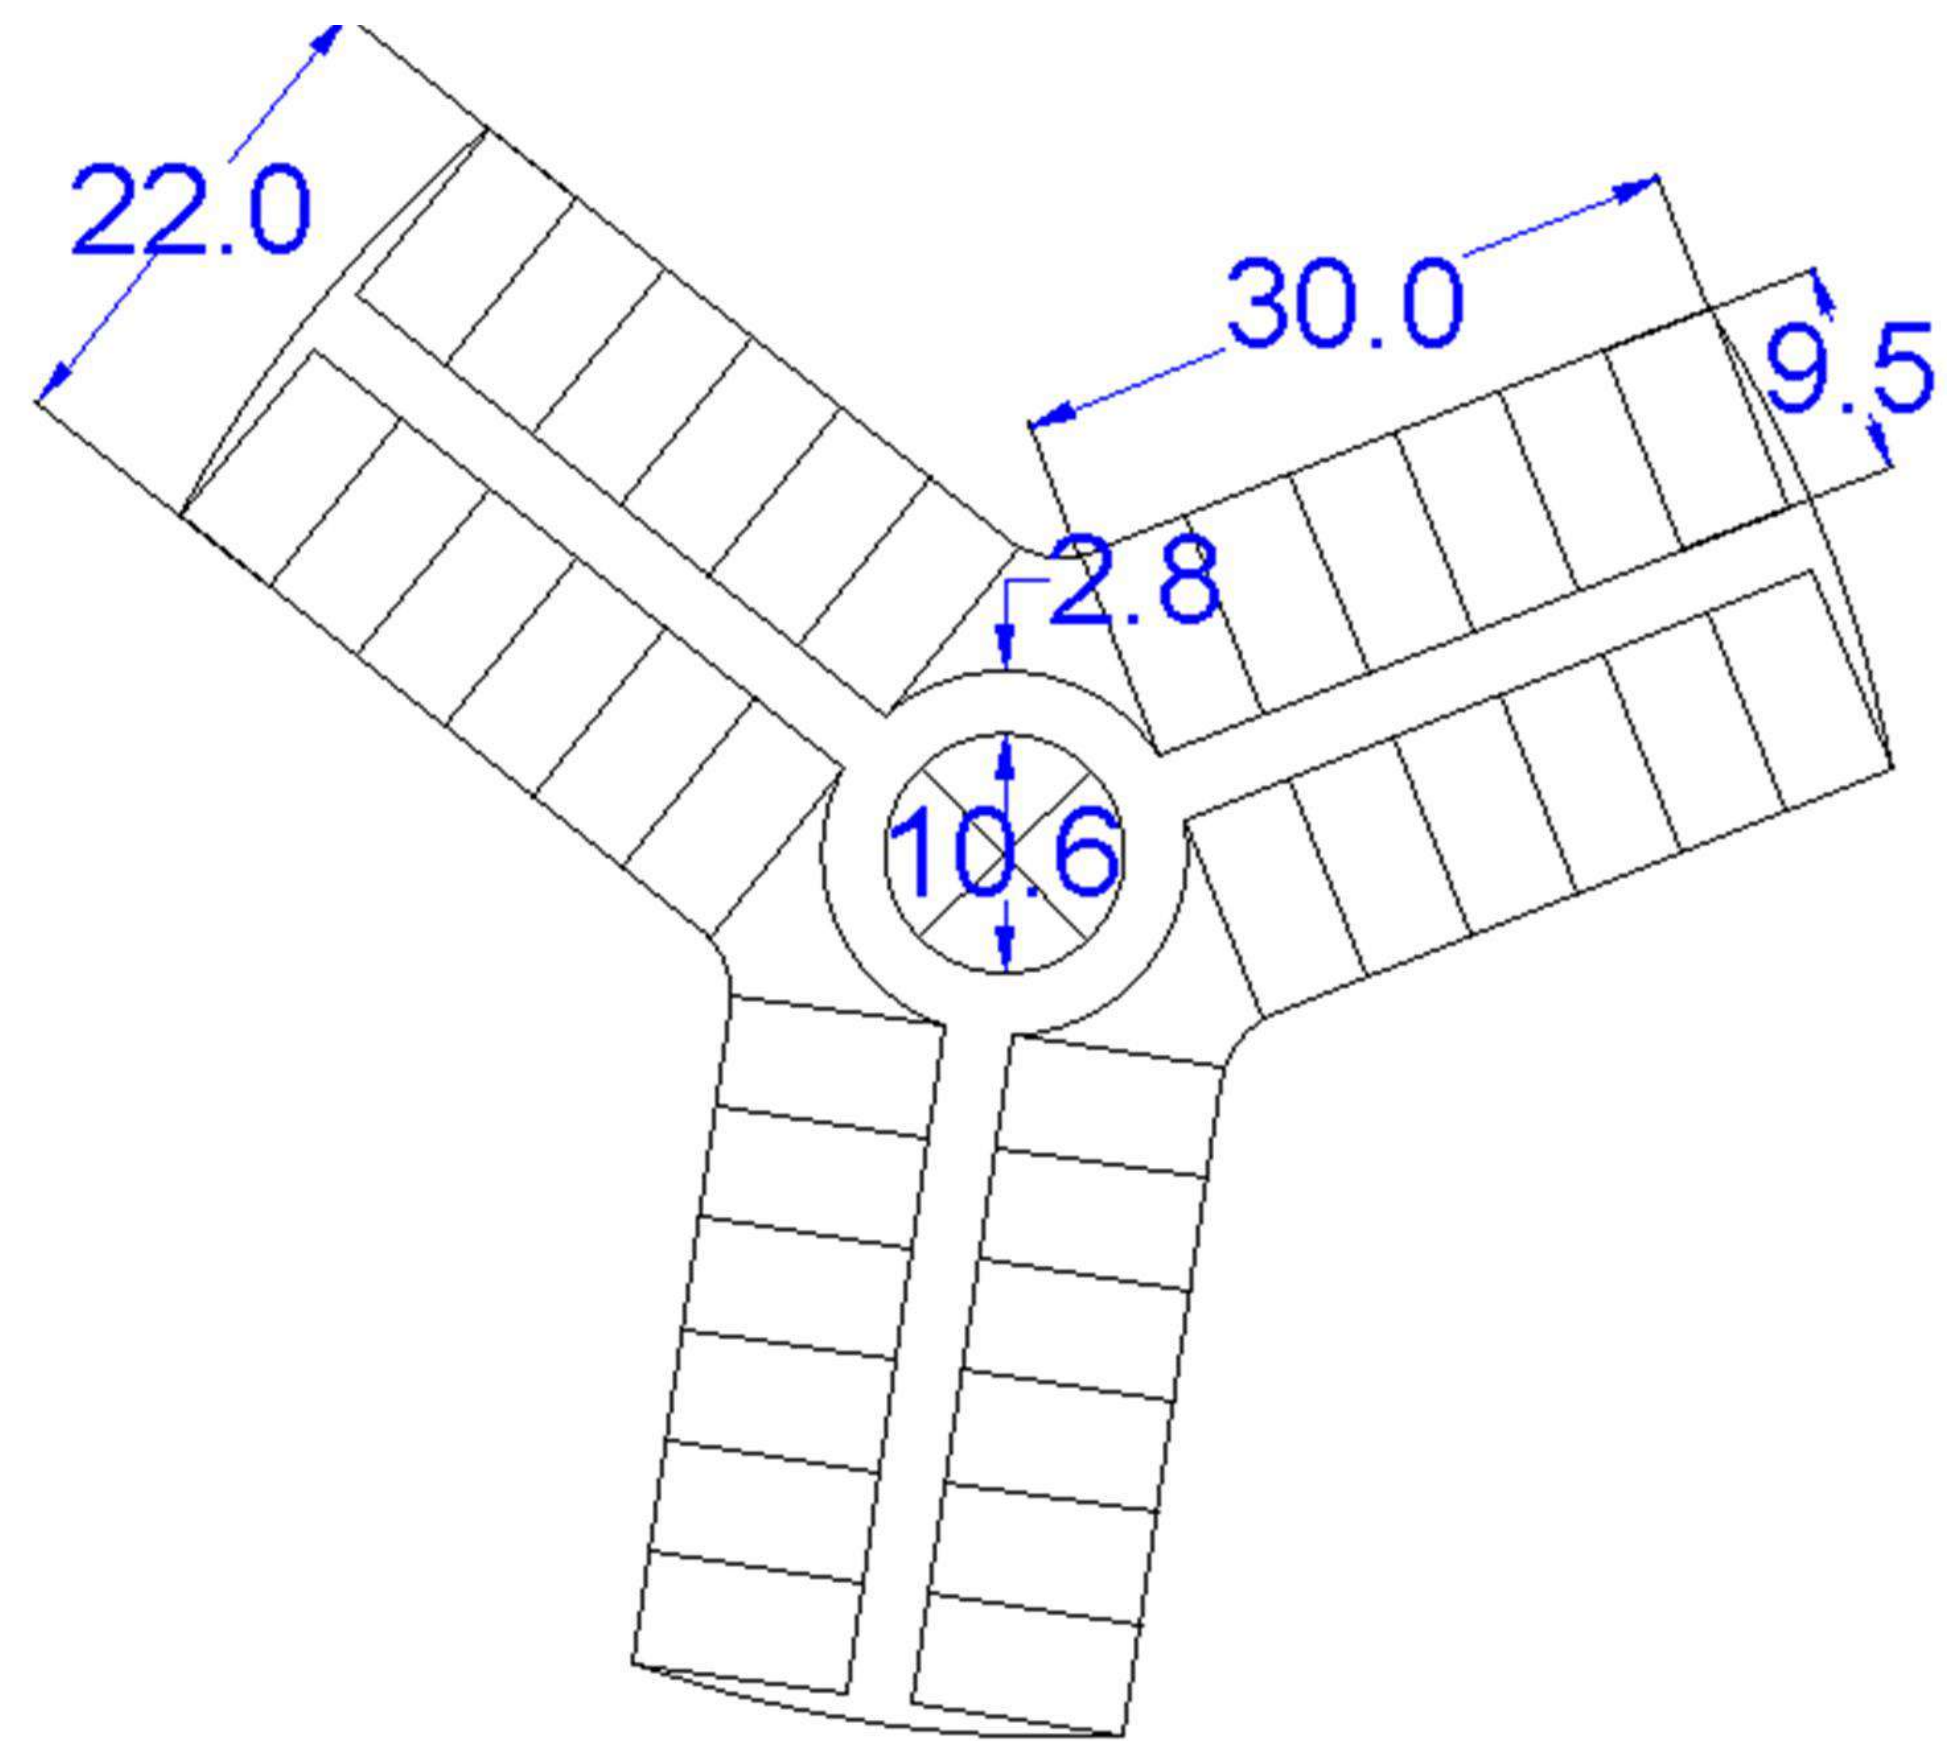


**ARCHITECTURAL THESIS
FIVE STAR HOTEL**

**SYEDA SANOBAR
20091AA078
SEM/YR - 10TH SEM/5TH YEAR**

**VAISHNAVI SCHOOL OF
ARCHITECTURE AND PLANNING**

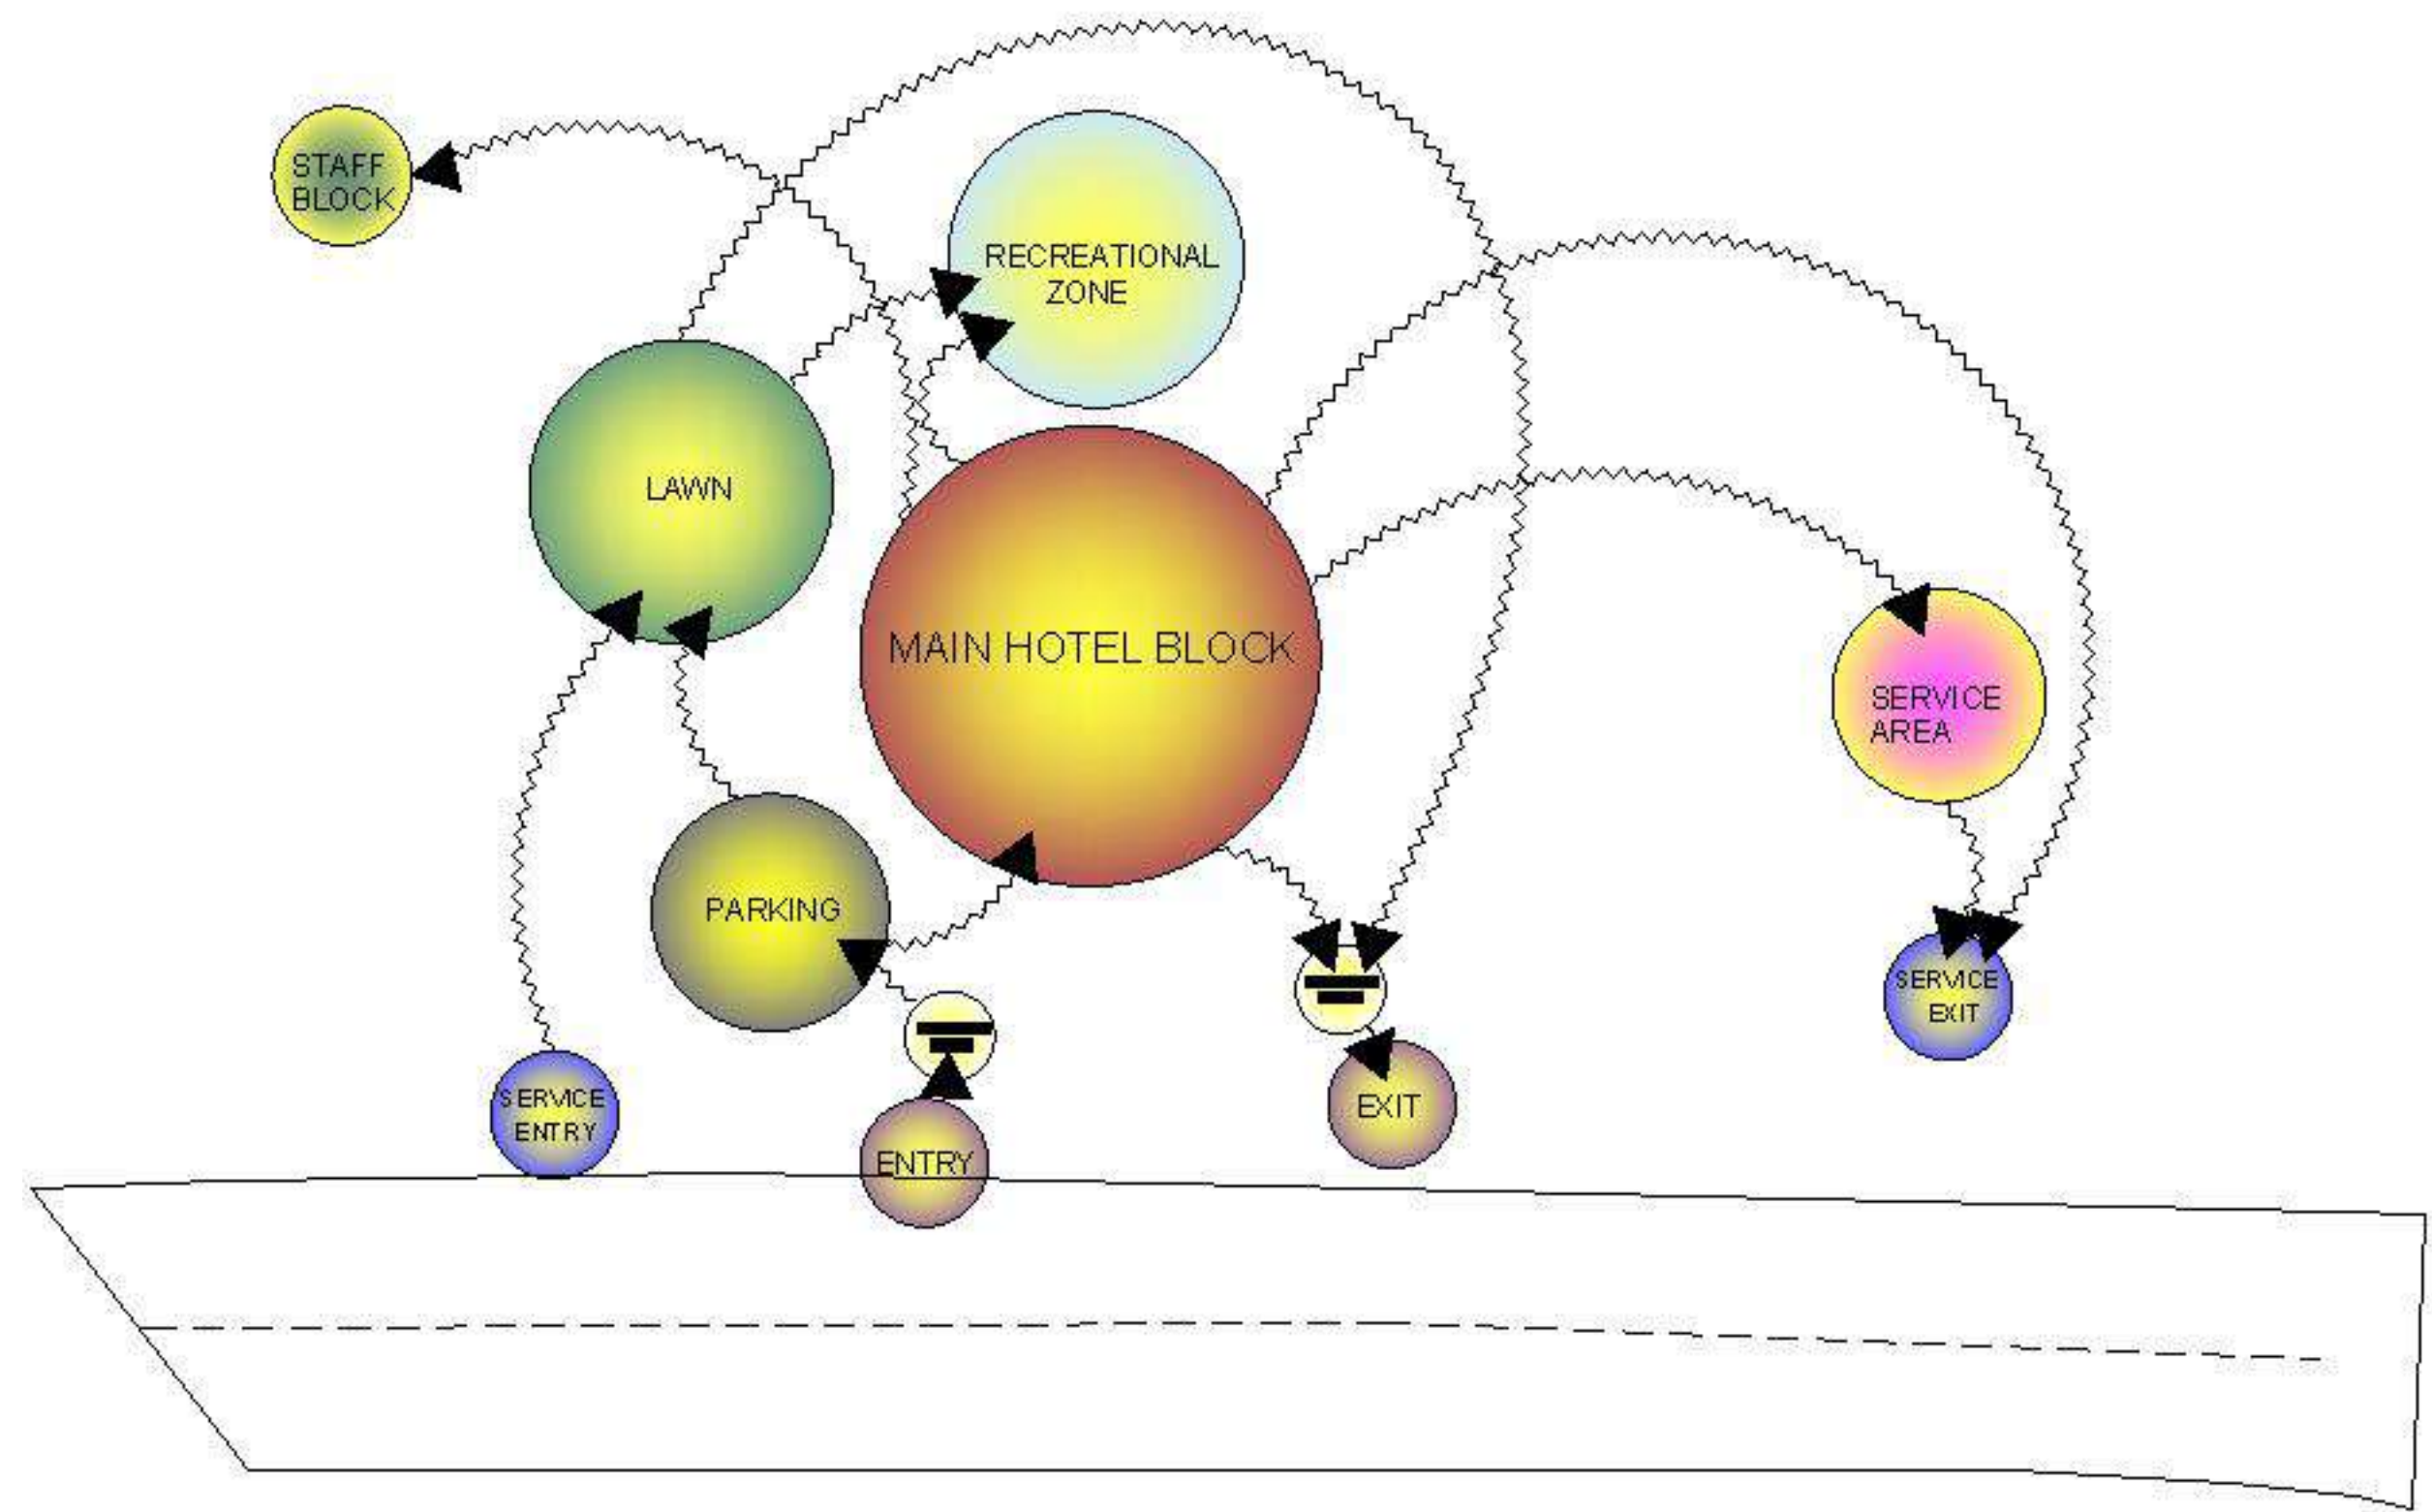


SINGLE LINE PLAN

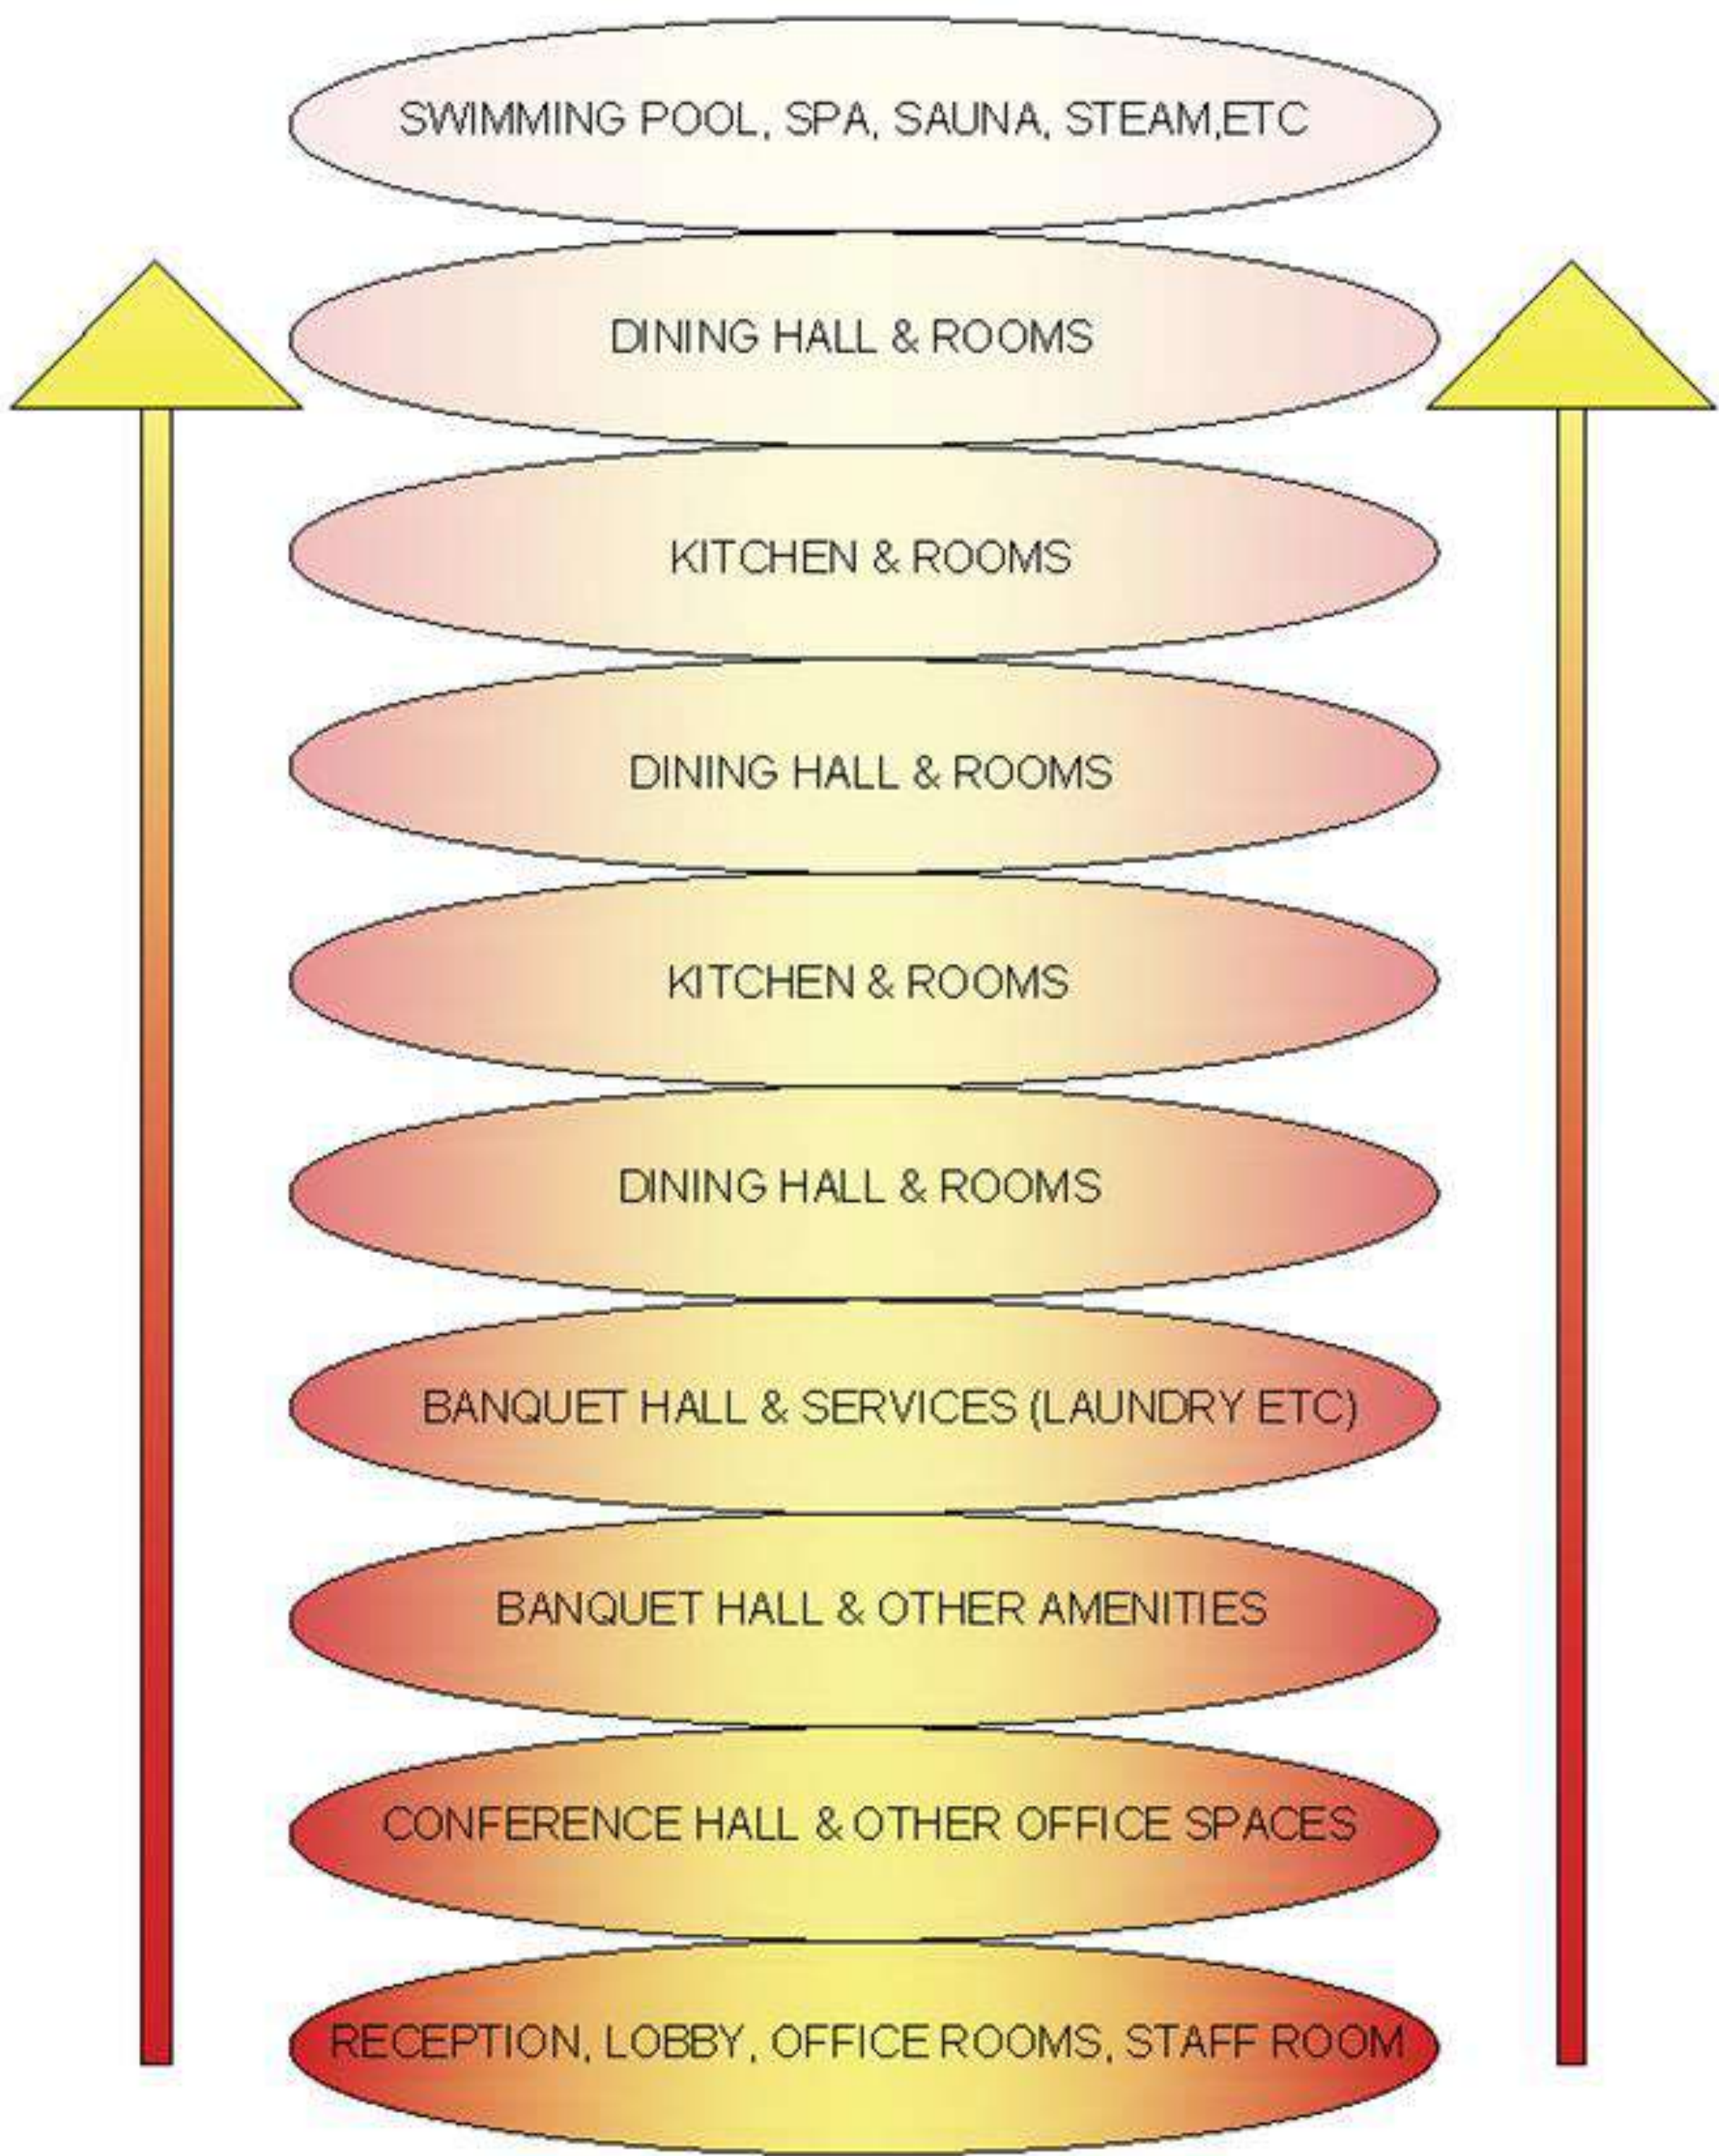





LEGEND

- 1.MAIN ENTRY
- 2.SECURITY DESK
- 3.PARKING (2 WHEELER/4 WHEELER/BUS)
- 4.HOTEL ENTRY
- 5.HARDSCAPE
- 6.LANDSCAPE
- 7.LAWN
- 8.BAR
- 9.SWIMMING POOL
- 10.GAZEBO
- 11.KIDS PLAYING ZONE
- 12.STAFF BLOCK
- 13.GENERATOR
- 14.WATER TREATMENT PLANT
- 15.TREATED PLANT STORAGE TANK
- 16.SEPTIC TANK
- 17.FRESH WATER TANK
- 18.ELECTRIC TRANSFORMER
- 19.SERVICE ENTRY
- 20.MAIN EXIT
- 21.SERVICE EXIT
- 22.35M WIDE ROAD
- 23.40M WIDE ROAD

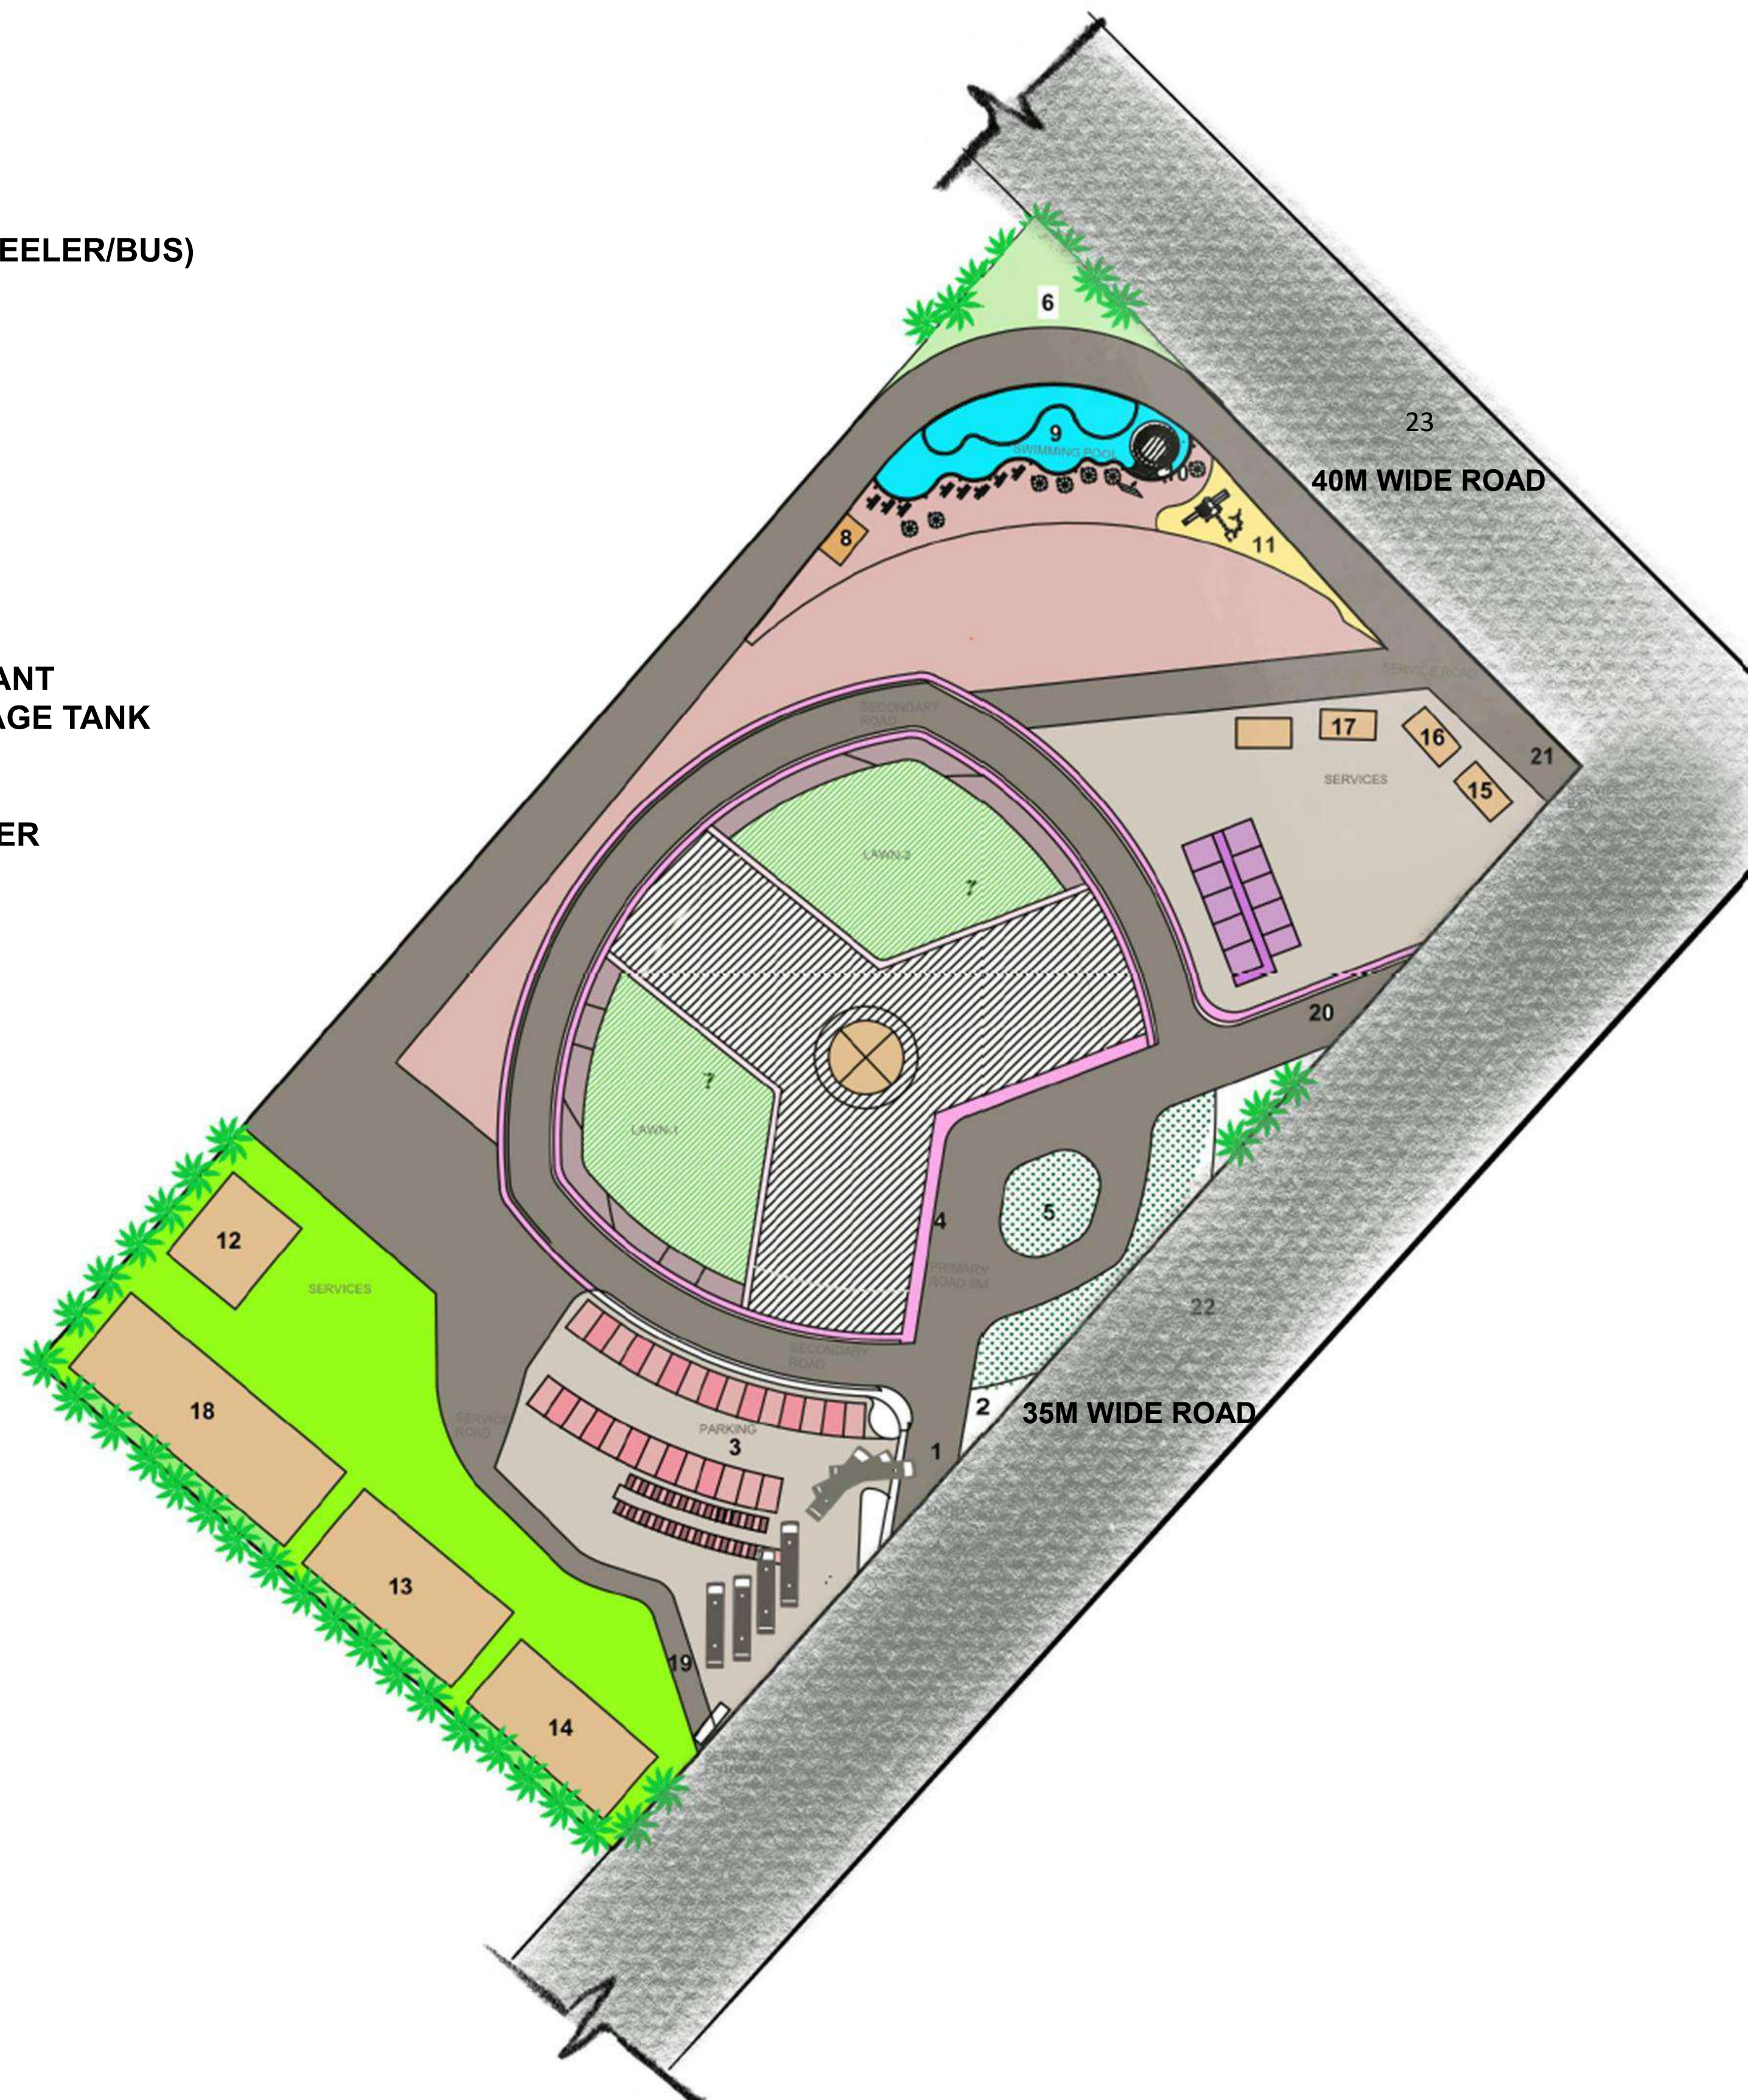

DESIGN THESIS

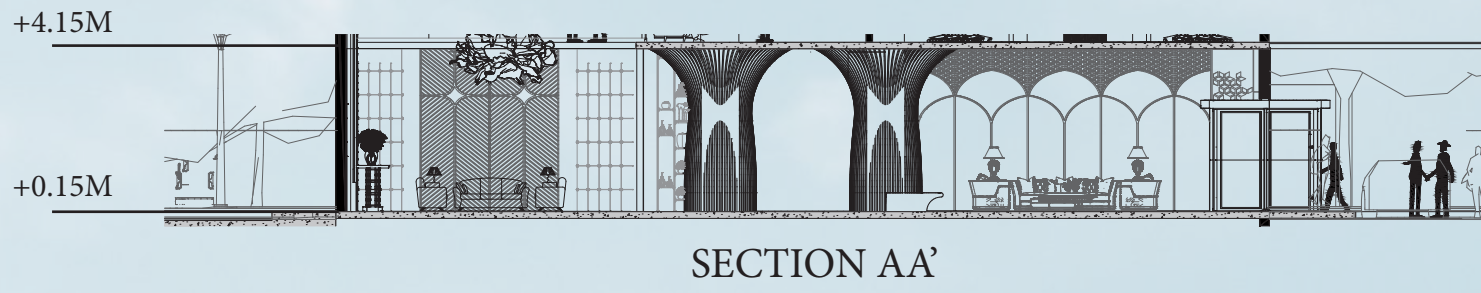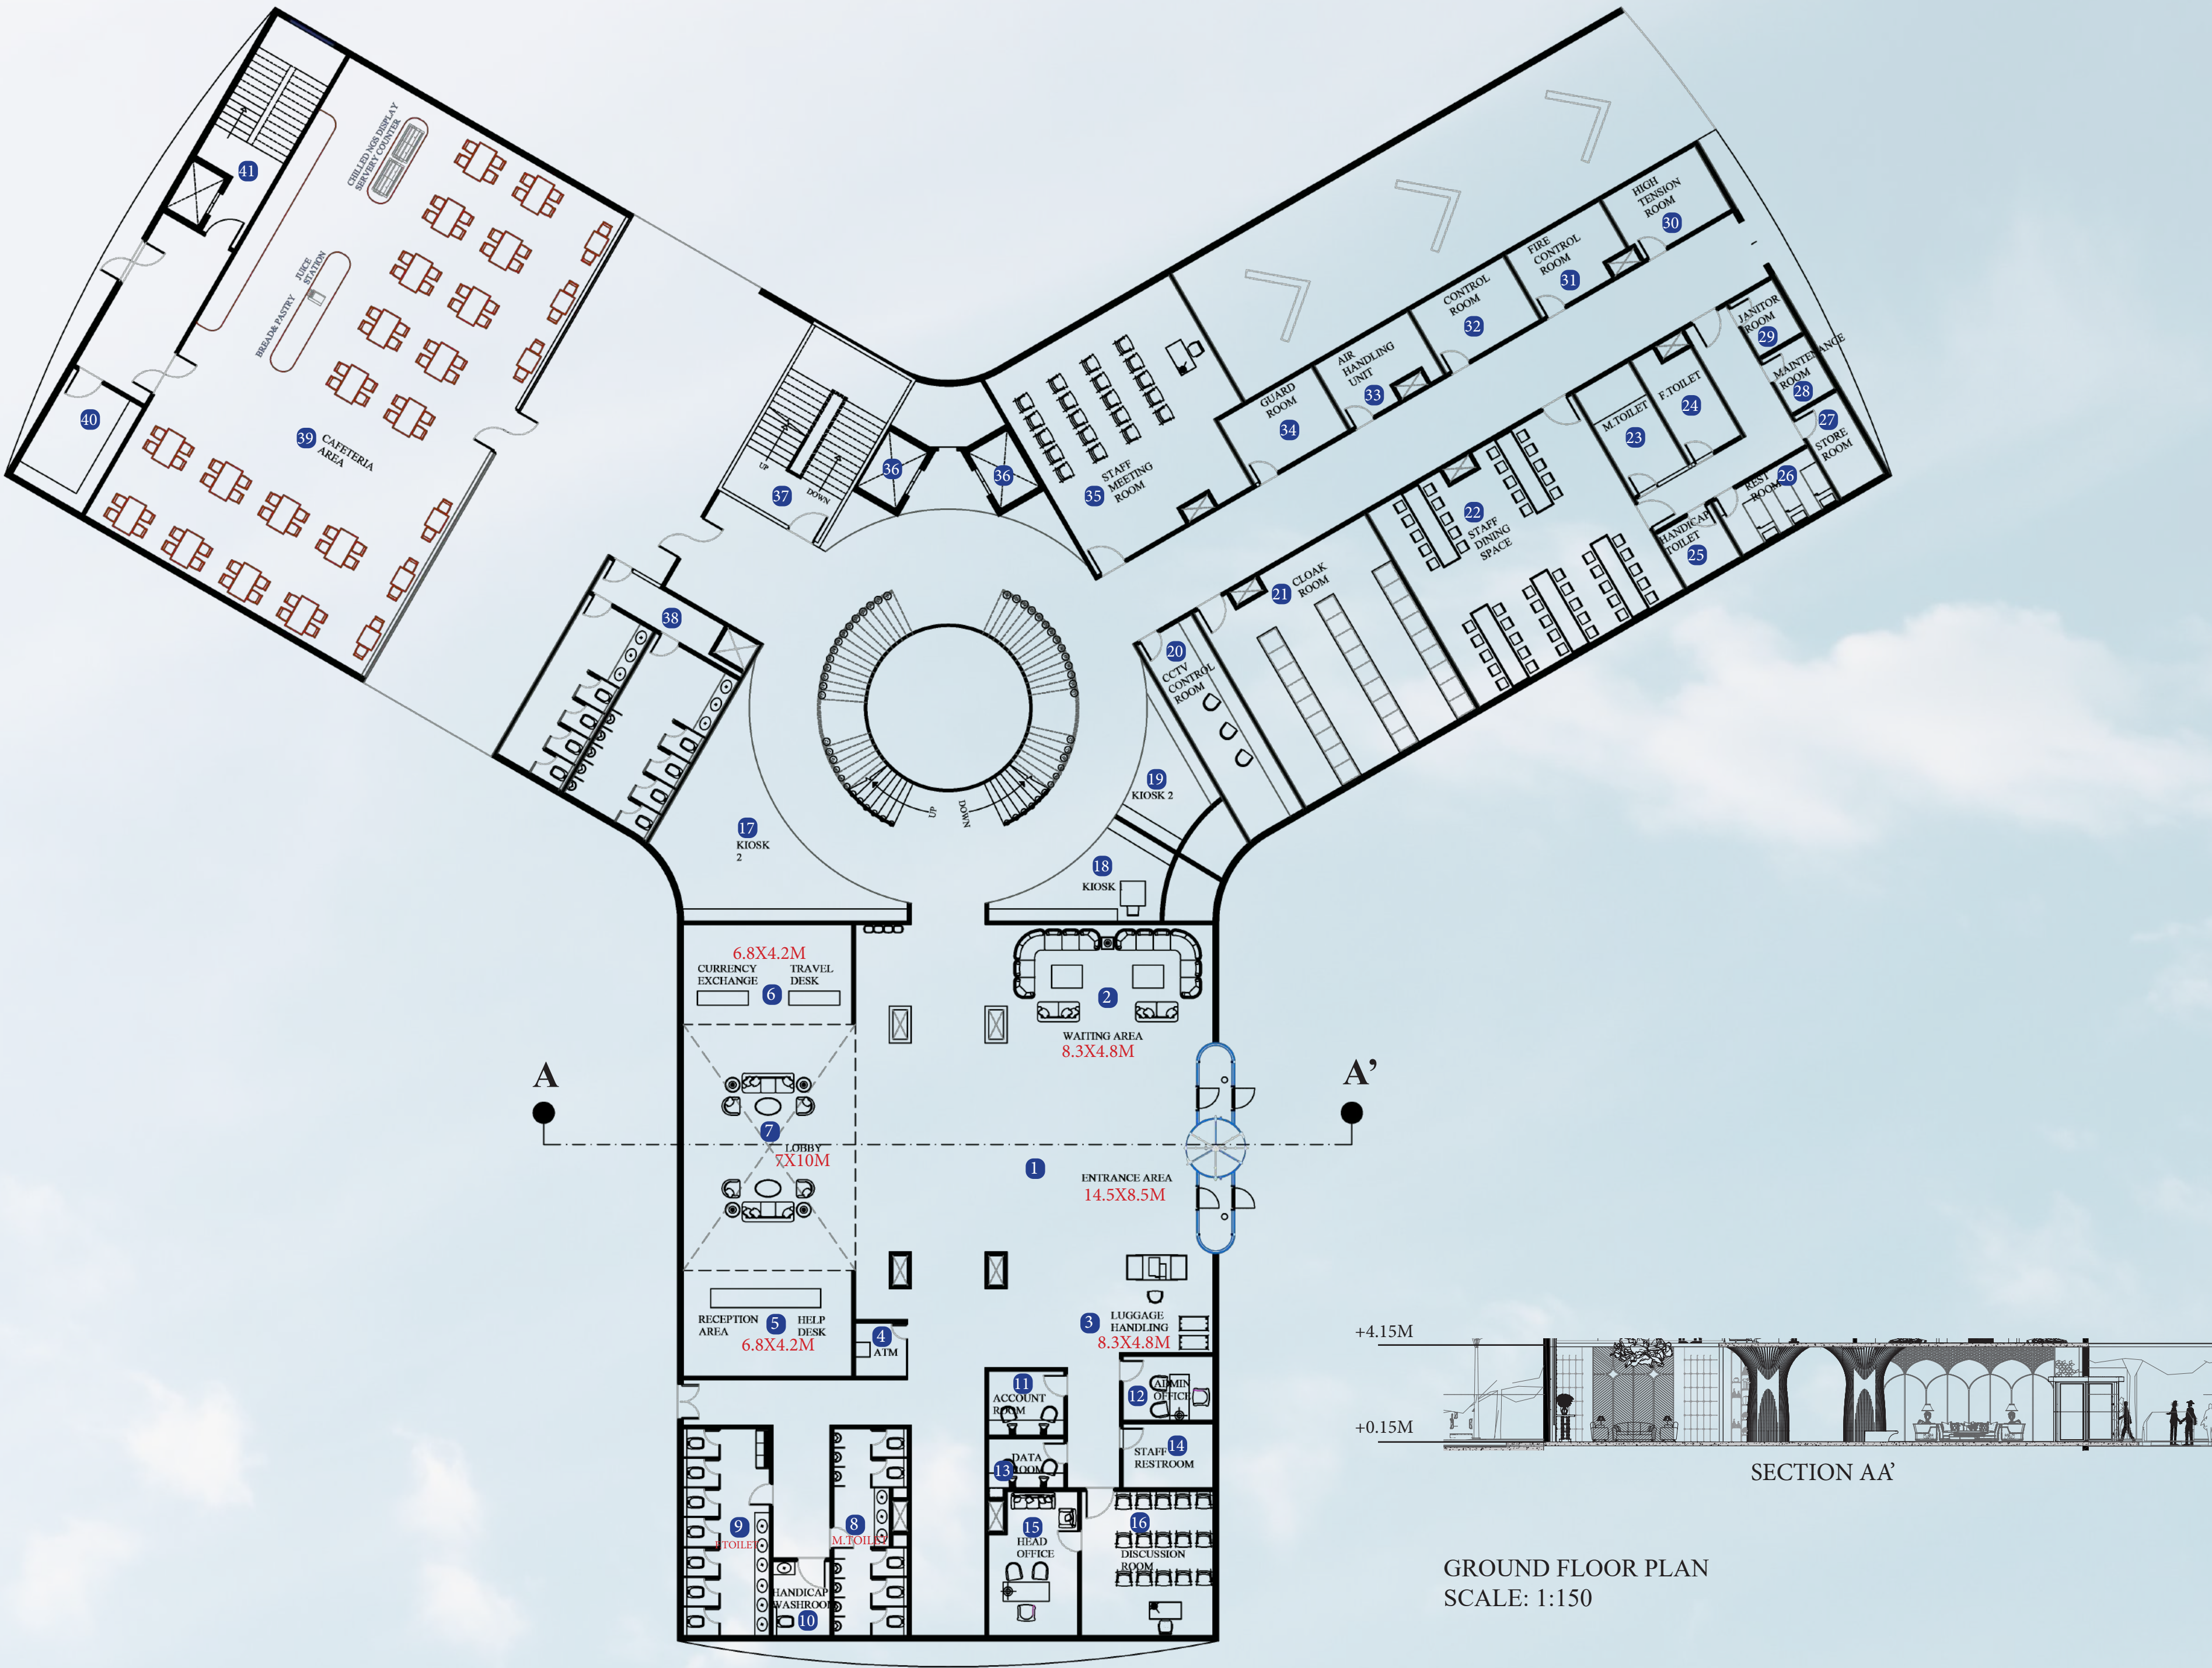

GROUND FLOOR PLAN
SCALE: 1:150

S.NO	AREA	DIMENSION (METER)
1	MAIN ENTRANCE	14.5X8.5
2	WAITING AREA	8.3X4.8
3	LUGGAGE AREA	8.3X4.8
4	ATM ROOM	2.1X2.1
5	RECEPTION AREA/ HELP DESK	6.8X4.2
6	TRAVEL DESK/ CURRENCY EXCHANGE	6.4X4.2
7	LOBBY	7X10
8	MALE TOILET	3X8.4
9	FEMALE TOILET	3.5X8.4
10	PHYSICALLY ABLED TOILET	2.8X3
11	ACCOUNT ROOM	3X2.6
12	ADMIN ROOM	3.6X2.6
13	DATA ROOM	3X2
14	STAFF RESTROOM	3.6X2.6
15	HEAD OFFICE ROOM	3.6X5.8
16	DISCUSSION ROOM	5.3X5.8
17	KIOSK-1	9.1X8
18	KIOSK-2	9.1X6.3
19	KIOSK-3	8X9.1
20	CCTV ROOM	2.5X9.1
21	STAFF DINING SPACE	8X9.1
22	STAFF DINING SPACE	9.5X9.1
23	MALE TOILET (STAFF)	2.5X5
24	FEMALE TOILET (STAFF)	2.3X5
25	PHYSICALLY ABLED TOILET (STAFF)	2.5X2.4
26	REST ROOM (STAFF)	4.4X2.4
27	STAFF STORE ROOM	2X3.8
28	MAINTANANCE ROOM	2X25
29	JANITOR ROOM	2X2.5
30	HIGH TENSION ROOM	4.3X2.9
31	FIRE CONTROL ROOM	4.3X2.9
32	CONTROL ROOM	4.3X2.9
33	AIR HANDLING ROOM	4.3X2.9
34	GUARD ROOM	4.3X2.9
35	STAFF MEETING ROOM	8X9.1
36	LIFT	1.8X2.6
37	FIRE EXIT	4.5X7.9
38	COMMON TOILET	7X9.3
39	CAFETRIA	13.2X21.5
40	STORE ROOM	3.2X4.9
41	SERVICE STAIRCASRE/ LIFT	3.2X9.4

ARCHITECTURAL
THESIS

FIVE STAR HOTEL

SCALE :

1:150

SIGN

NAME: SYEDA SANOBAR

ROLL NO: 20091AA078


SEM: X SEC: B

DATE:

ALL DIMENSIONS ARE IN METRES

GUIDE'S NAME:
V.V RAVI KUMAAR SIR


ORIENTATION

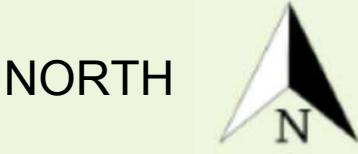

SHEET NO.: 3

COLLEGE SEAL:

VAISHNAVI SCHOOL OF
ARCHITECTURE & PLANNING

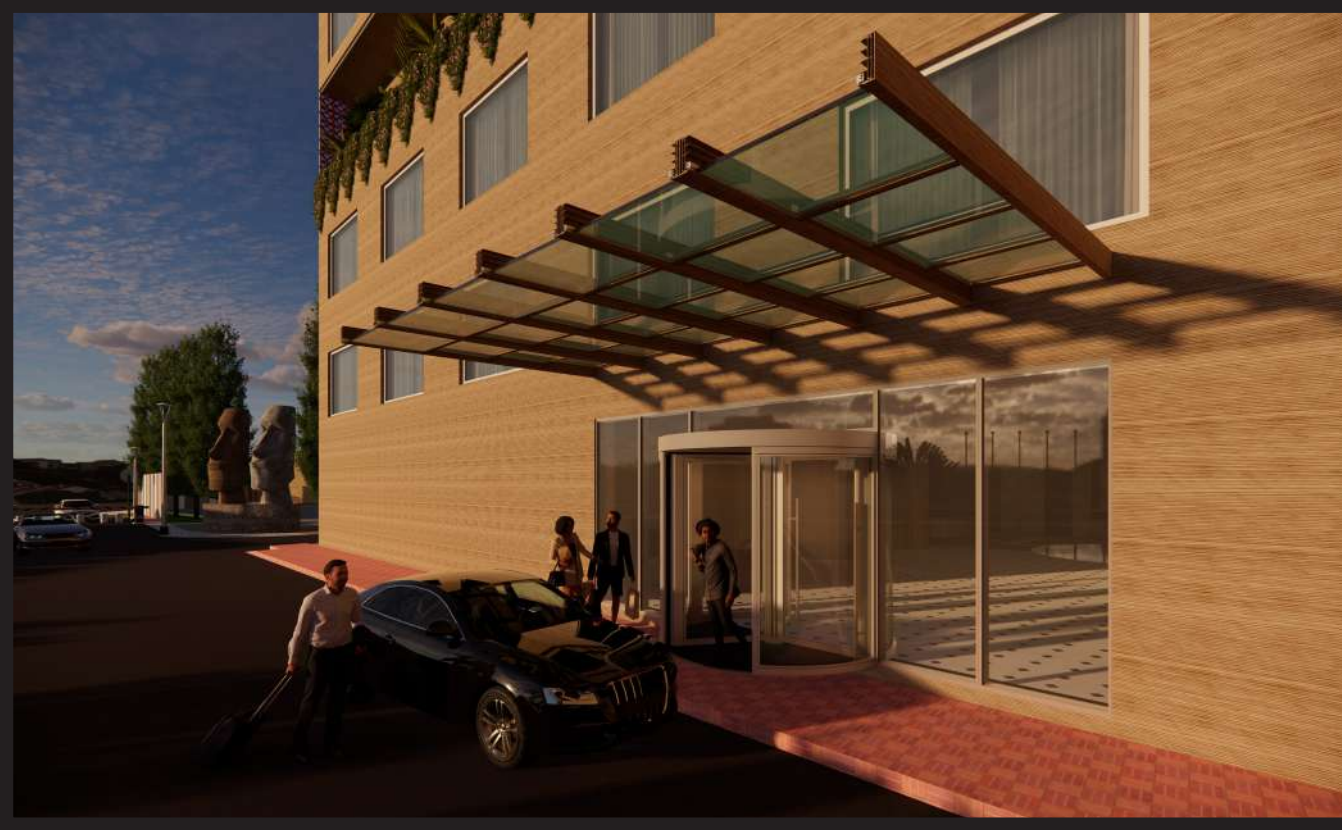

ENTRANCE



LOBBY



RECEPTION AREA




CAFETRIA

FIVE STAR HOTEL

SHEET TITLE- GROUND FLOOR PLAN

THESIS SUBMITTED BY SYEDA SANOBAR, 20091AA078, to the VAISHNAVI SCHOOL OF ARCHITECTURE AND PLANNING, HYD in partial fulfillment of the requirements of award of Bachelor degree of Architecture, JNAFA University HYD.

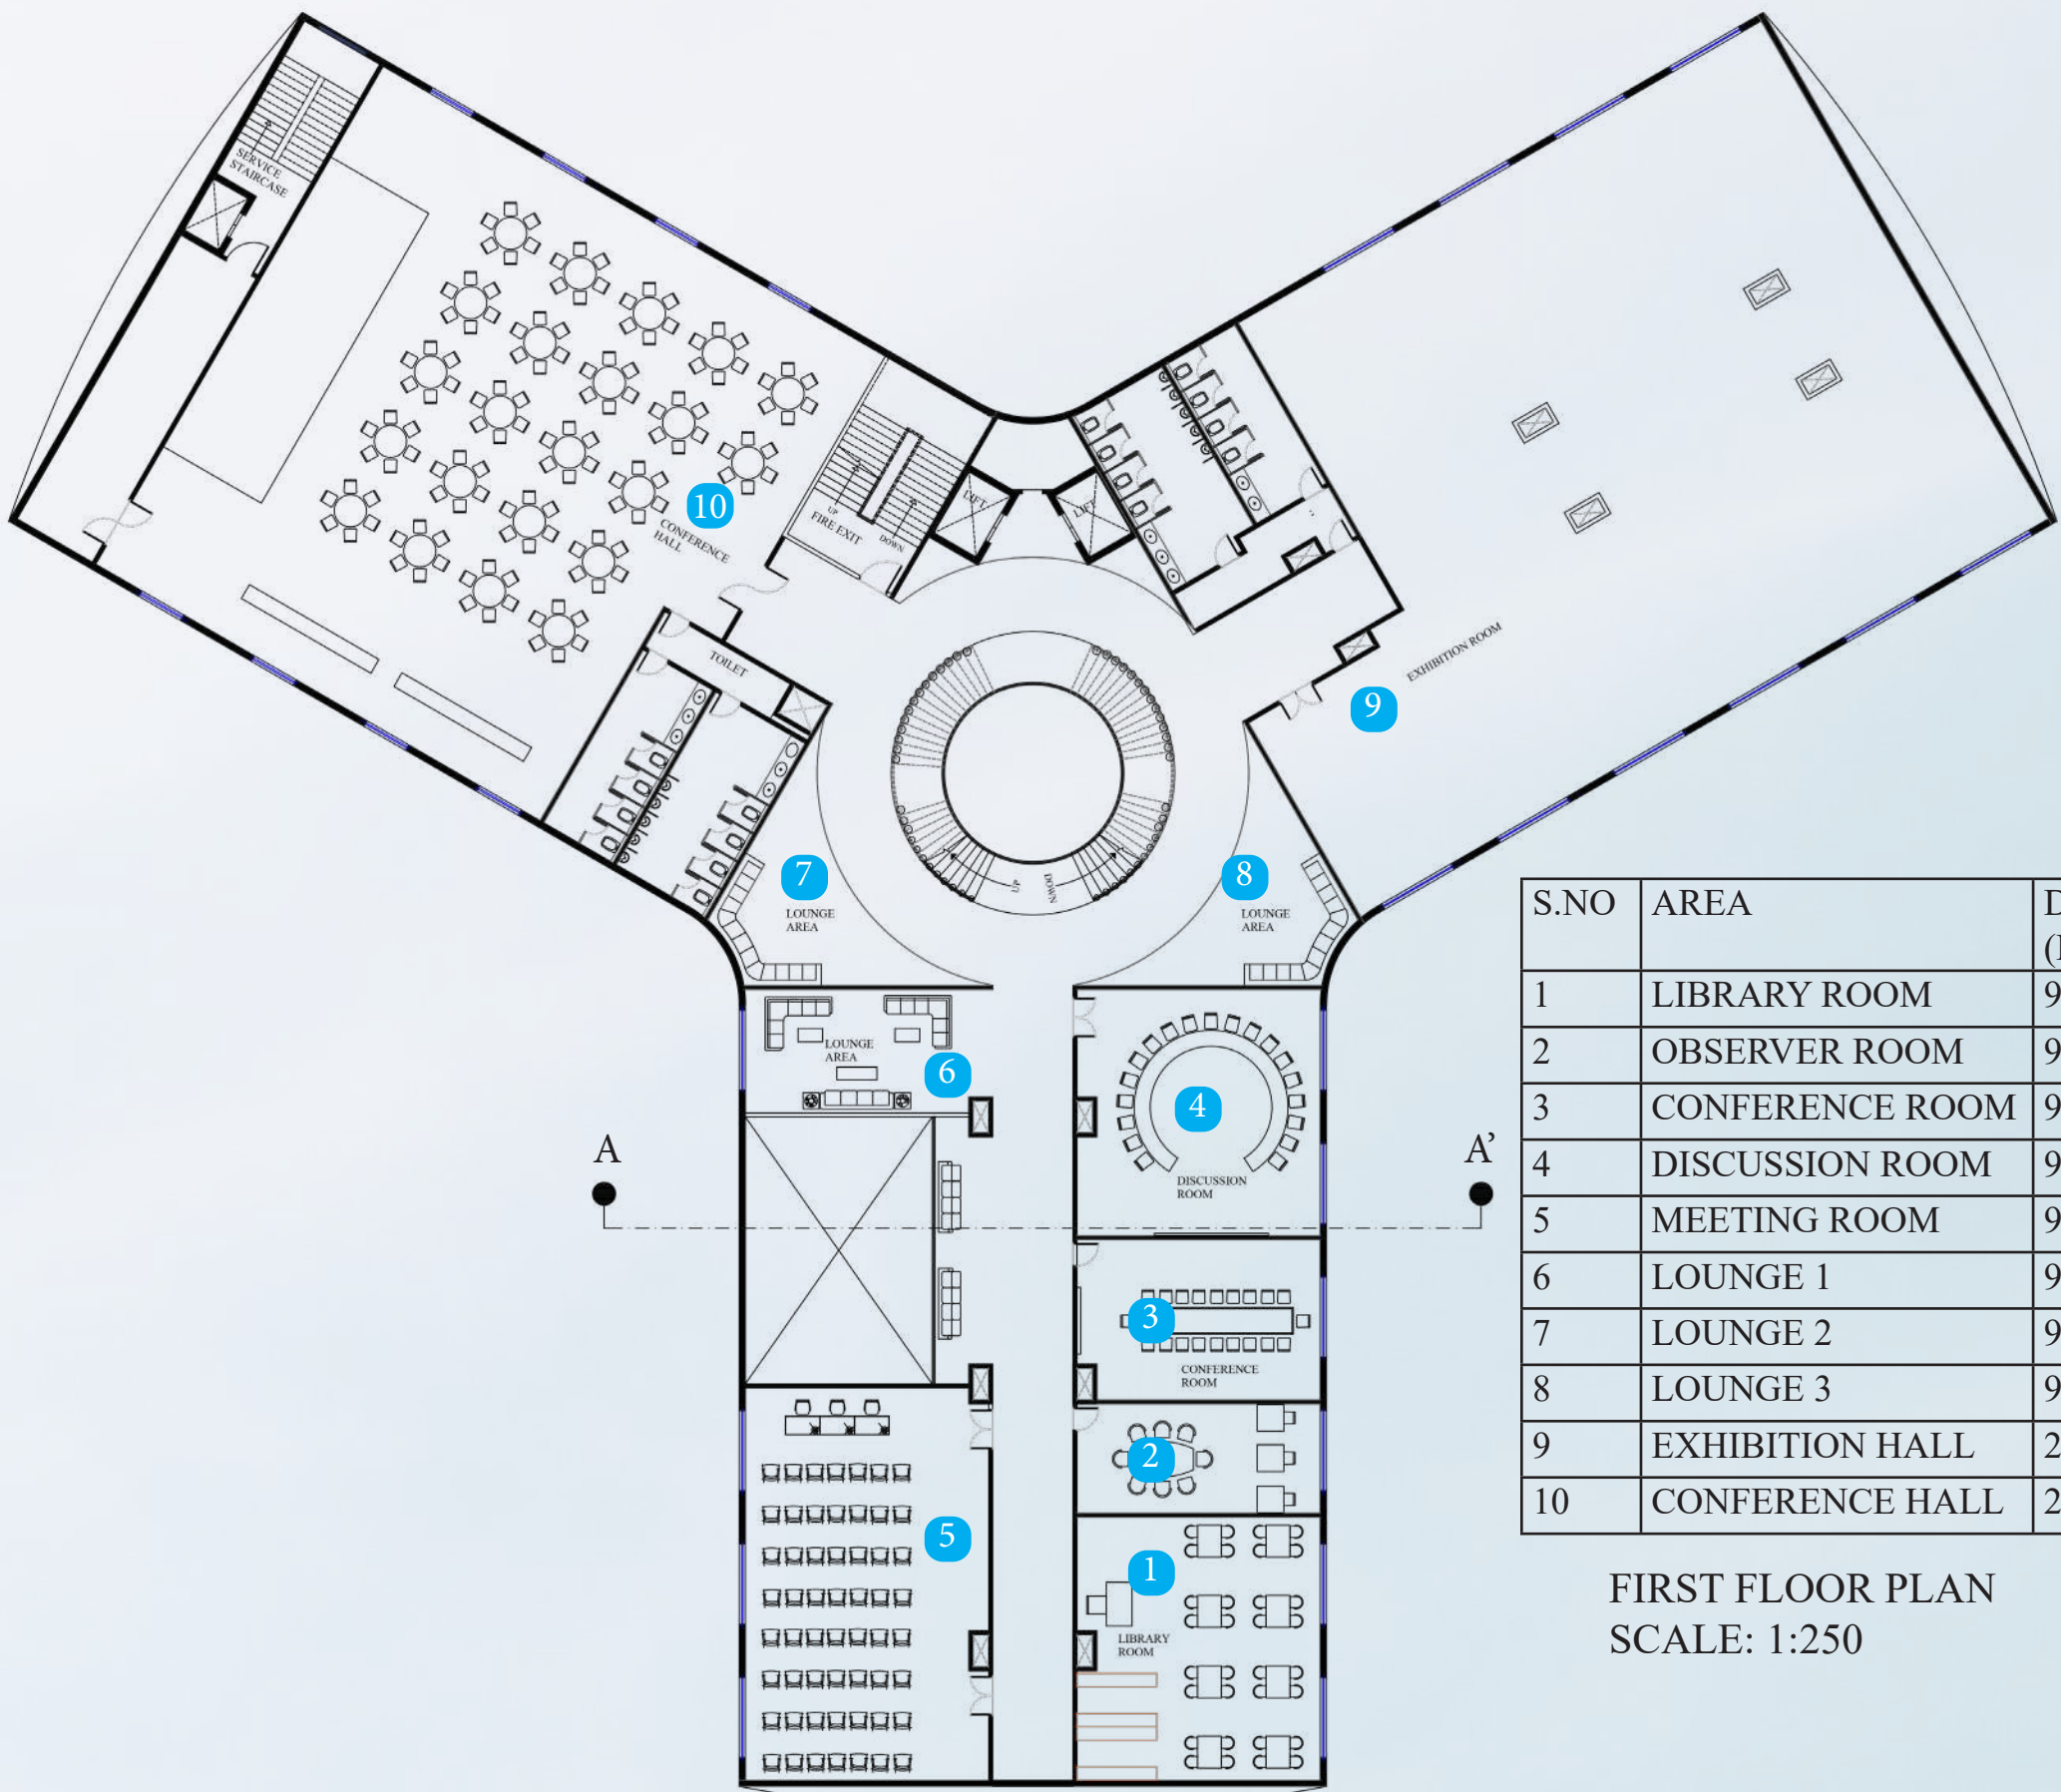

S.NO	AREA	DIMENSION (METER)
1	LIBRARY ROOM	9.1X9.8
2	OBSERVER ROOM	9.1X4
3	CONFERENCE ROOM	9.1X6
4	DISCUSSION ROOM	9.1X9.2
5	MEETING ROOM	9.1X14.6
6	LOUNGE 1	9.1X4.6
7	LOUNGE 2	9.1X8
8	LOUNGE 3	9.1X8
9	EXHIBITION HALL	29X21
10	CONFERENCE HALL	20X22

FIRST FLOOR PLAN
SCALE: 1:250



S.NO	AREA	DIMENSION (METER)
1	GYM	9.1X24
2	YOGA ROOM	9.1X5.4
3	KIDS PLAYING ZONE	9.1X14.7
4	INDOOR GAMES	9.1X14.7
5	SALON	8.8X9.1
6	CLOTH STORE ROOM	4.7X9.1
7	IRON ROOM	4.9X9.1
8	LAUNDRY	9.6X9.1
9	REFUSE AREA	4.7X9.1
10	MANAGER ROOM 1	4.7X9.1
11	MANAGER ROOM 2	4.7X9.1
12	MEDICAL ROOM	7.7X9.1
13	FUNCTION HALL	20X22

SECOND FLOOR PLAN
SCALE: 1:250



DISCUSSION HALL



CONFERENCE ROOM



INDOOR GAME ROOM



GYM



YOGA ROOM



FUNCTION HALL

DESIGN THESIS

ARCHITECTURAL
THESIS

FIVE STAR HOTEL

SCALE :

1:250

SIGN

NAME: SYEDA SANOBAR

ROLL NO: 20091AA078

SEM: X SEC: B

DATE

ALL DIMENSIONS ARE IN METRES

GUIDE'S NAME:
V.V RAVI KUMAAR SIR

ORIENTATION

NORTH



SCALE

1:250

SHEET NO.: 5

COLLEGE SEAL:


VAISHNAVI SCHOOL OF
ARCHITECTURE & PLANNING



THIRD FLOOR PLAN
SCALE: 1:250



DINING HALL VIEW

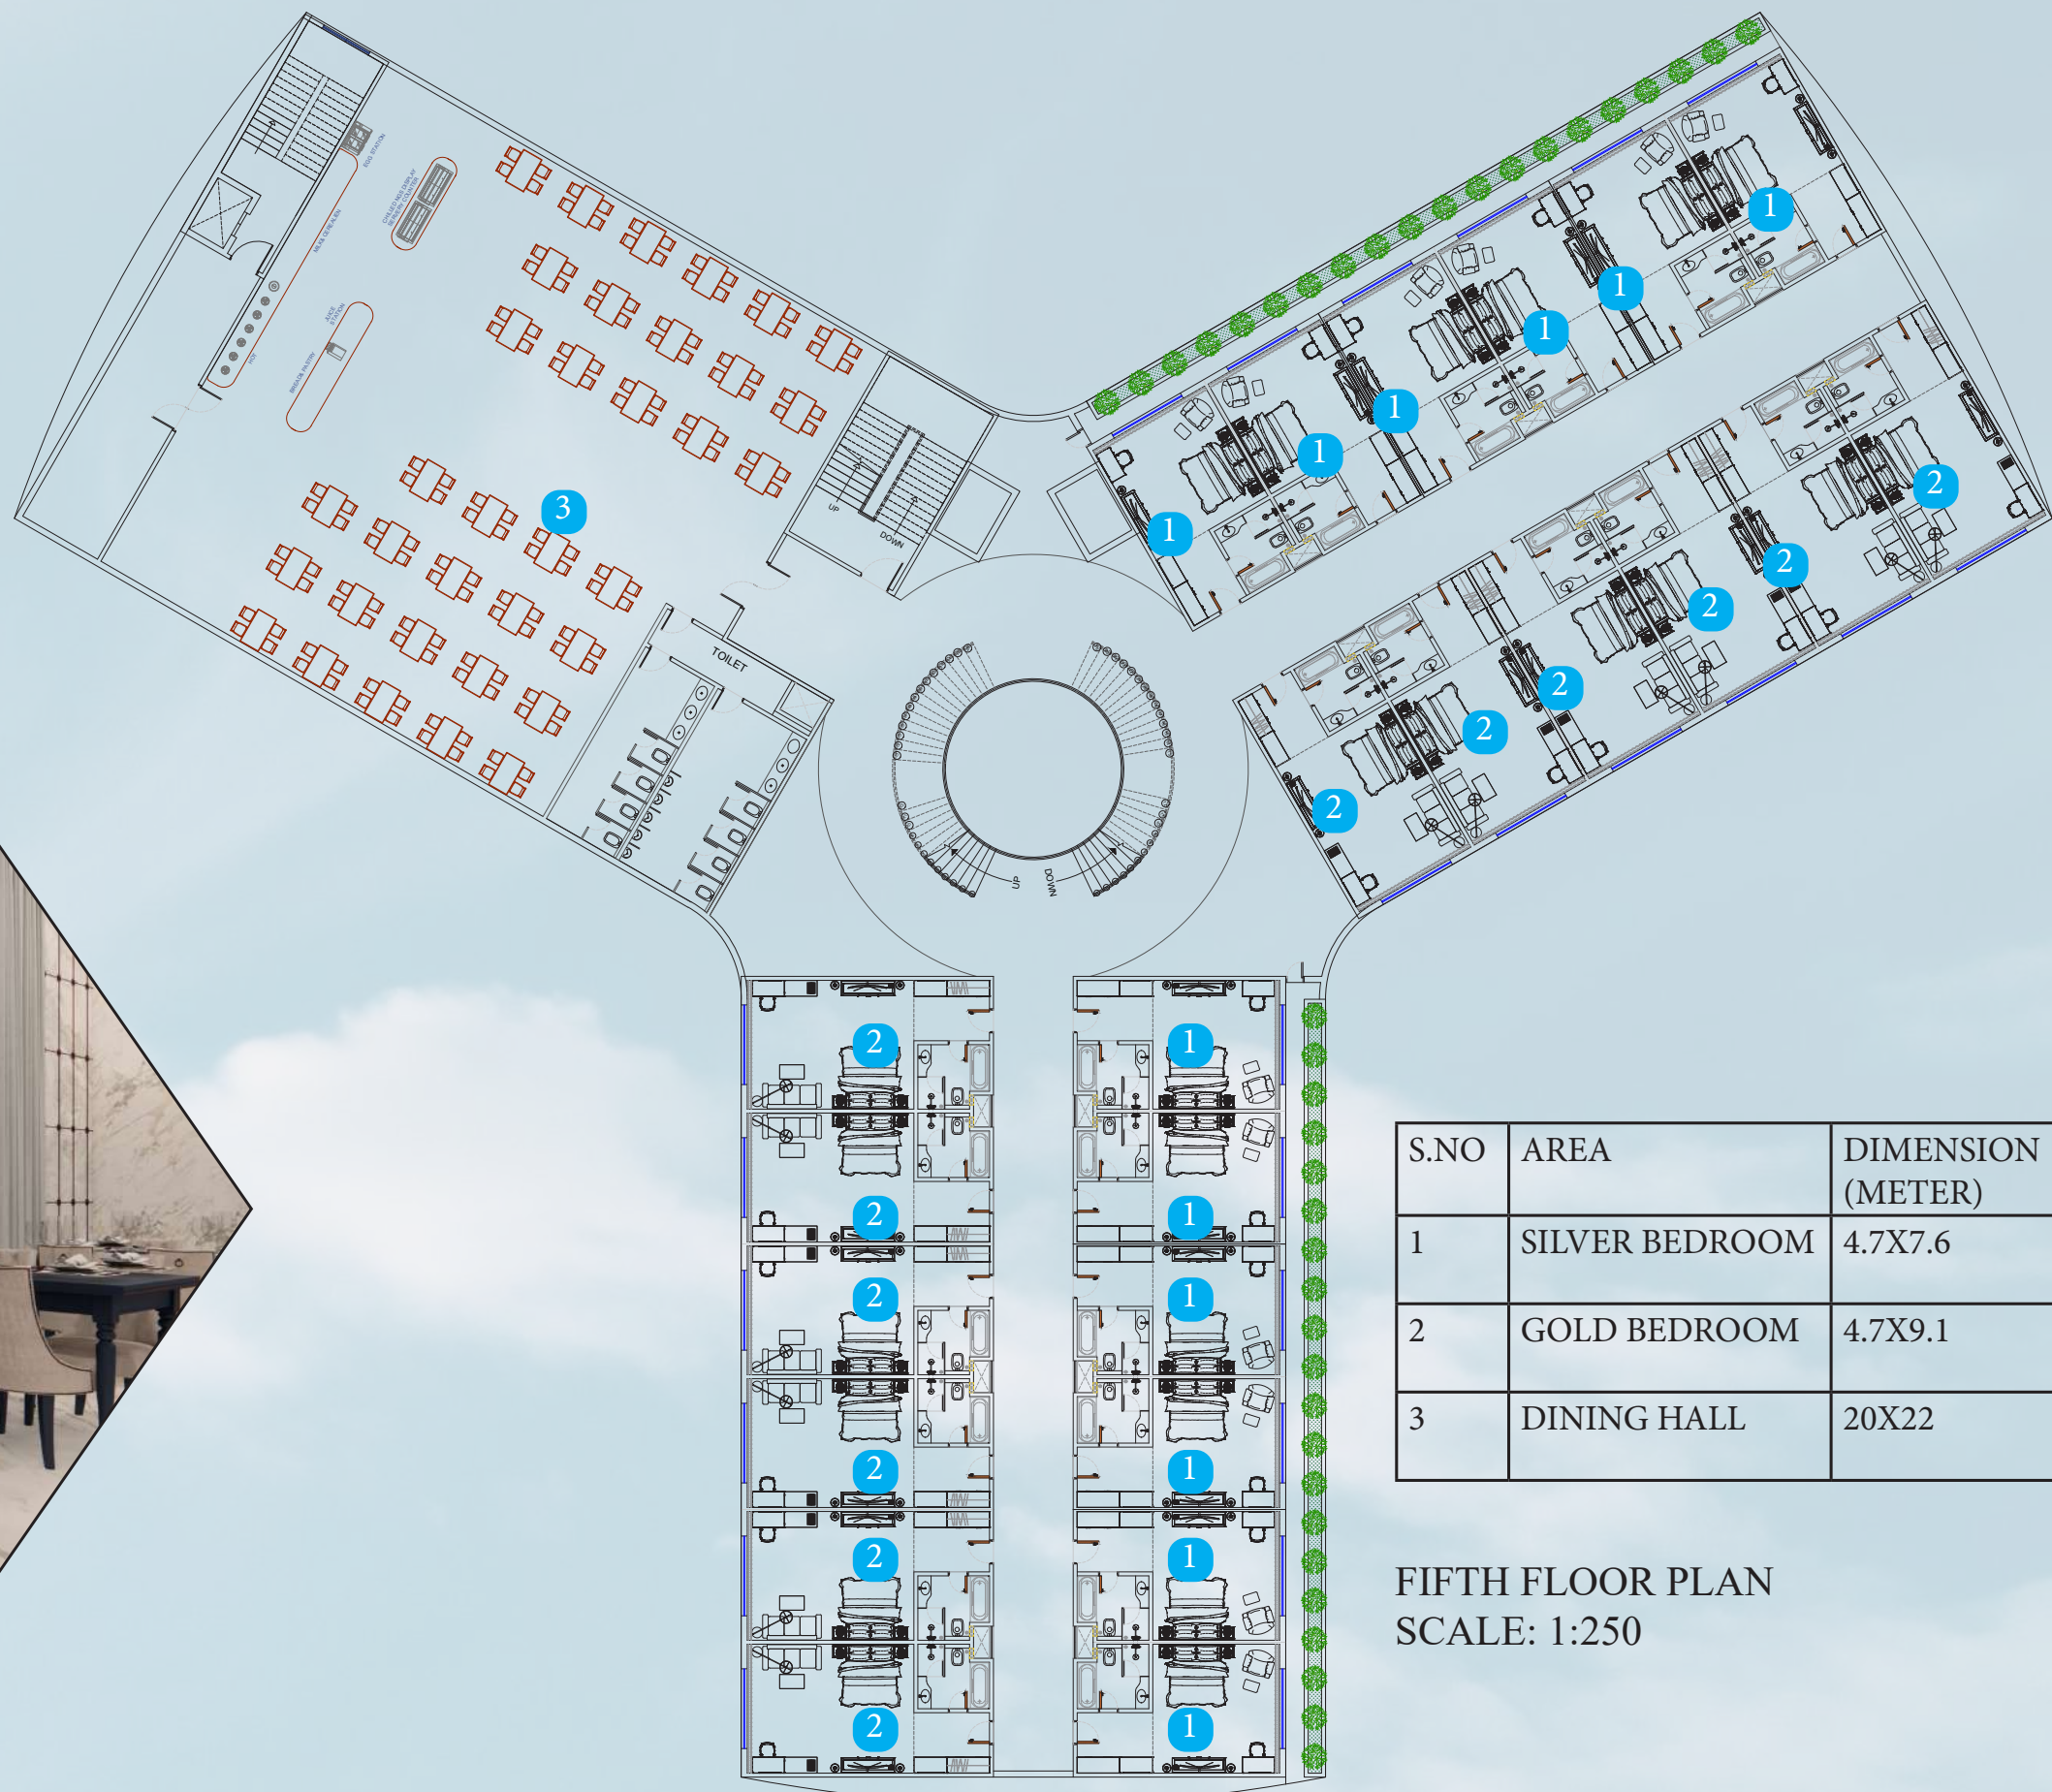


FIFTH FLOOR PLAN
SCALE: 1:250



FOURTH FLOOR PLAN
SCALE: 1:250



DINING HALL VIEW

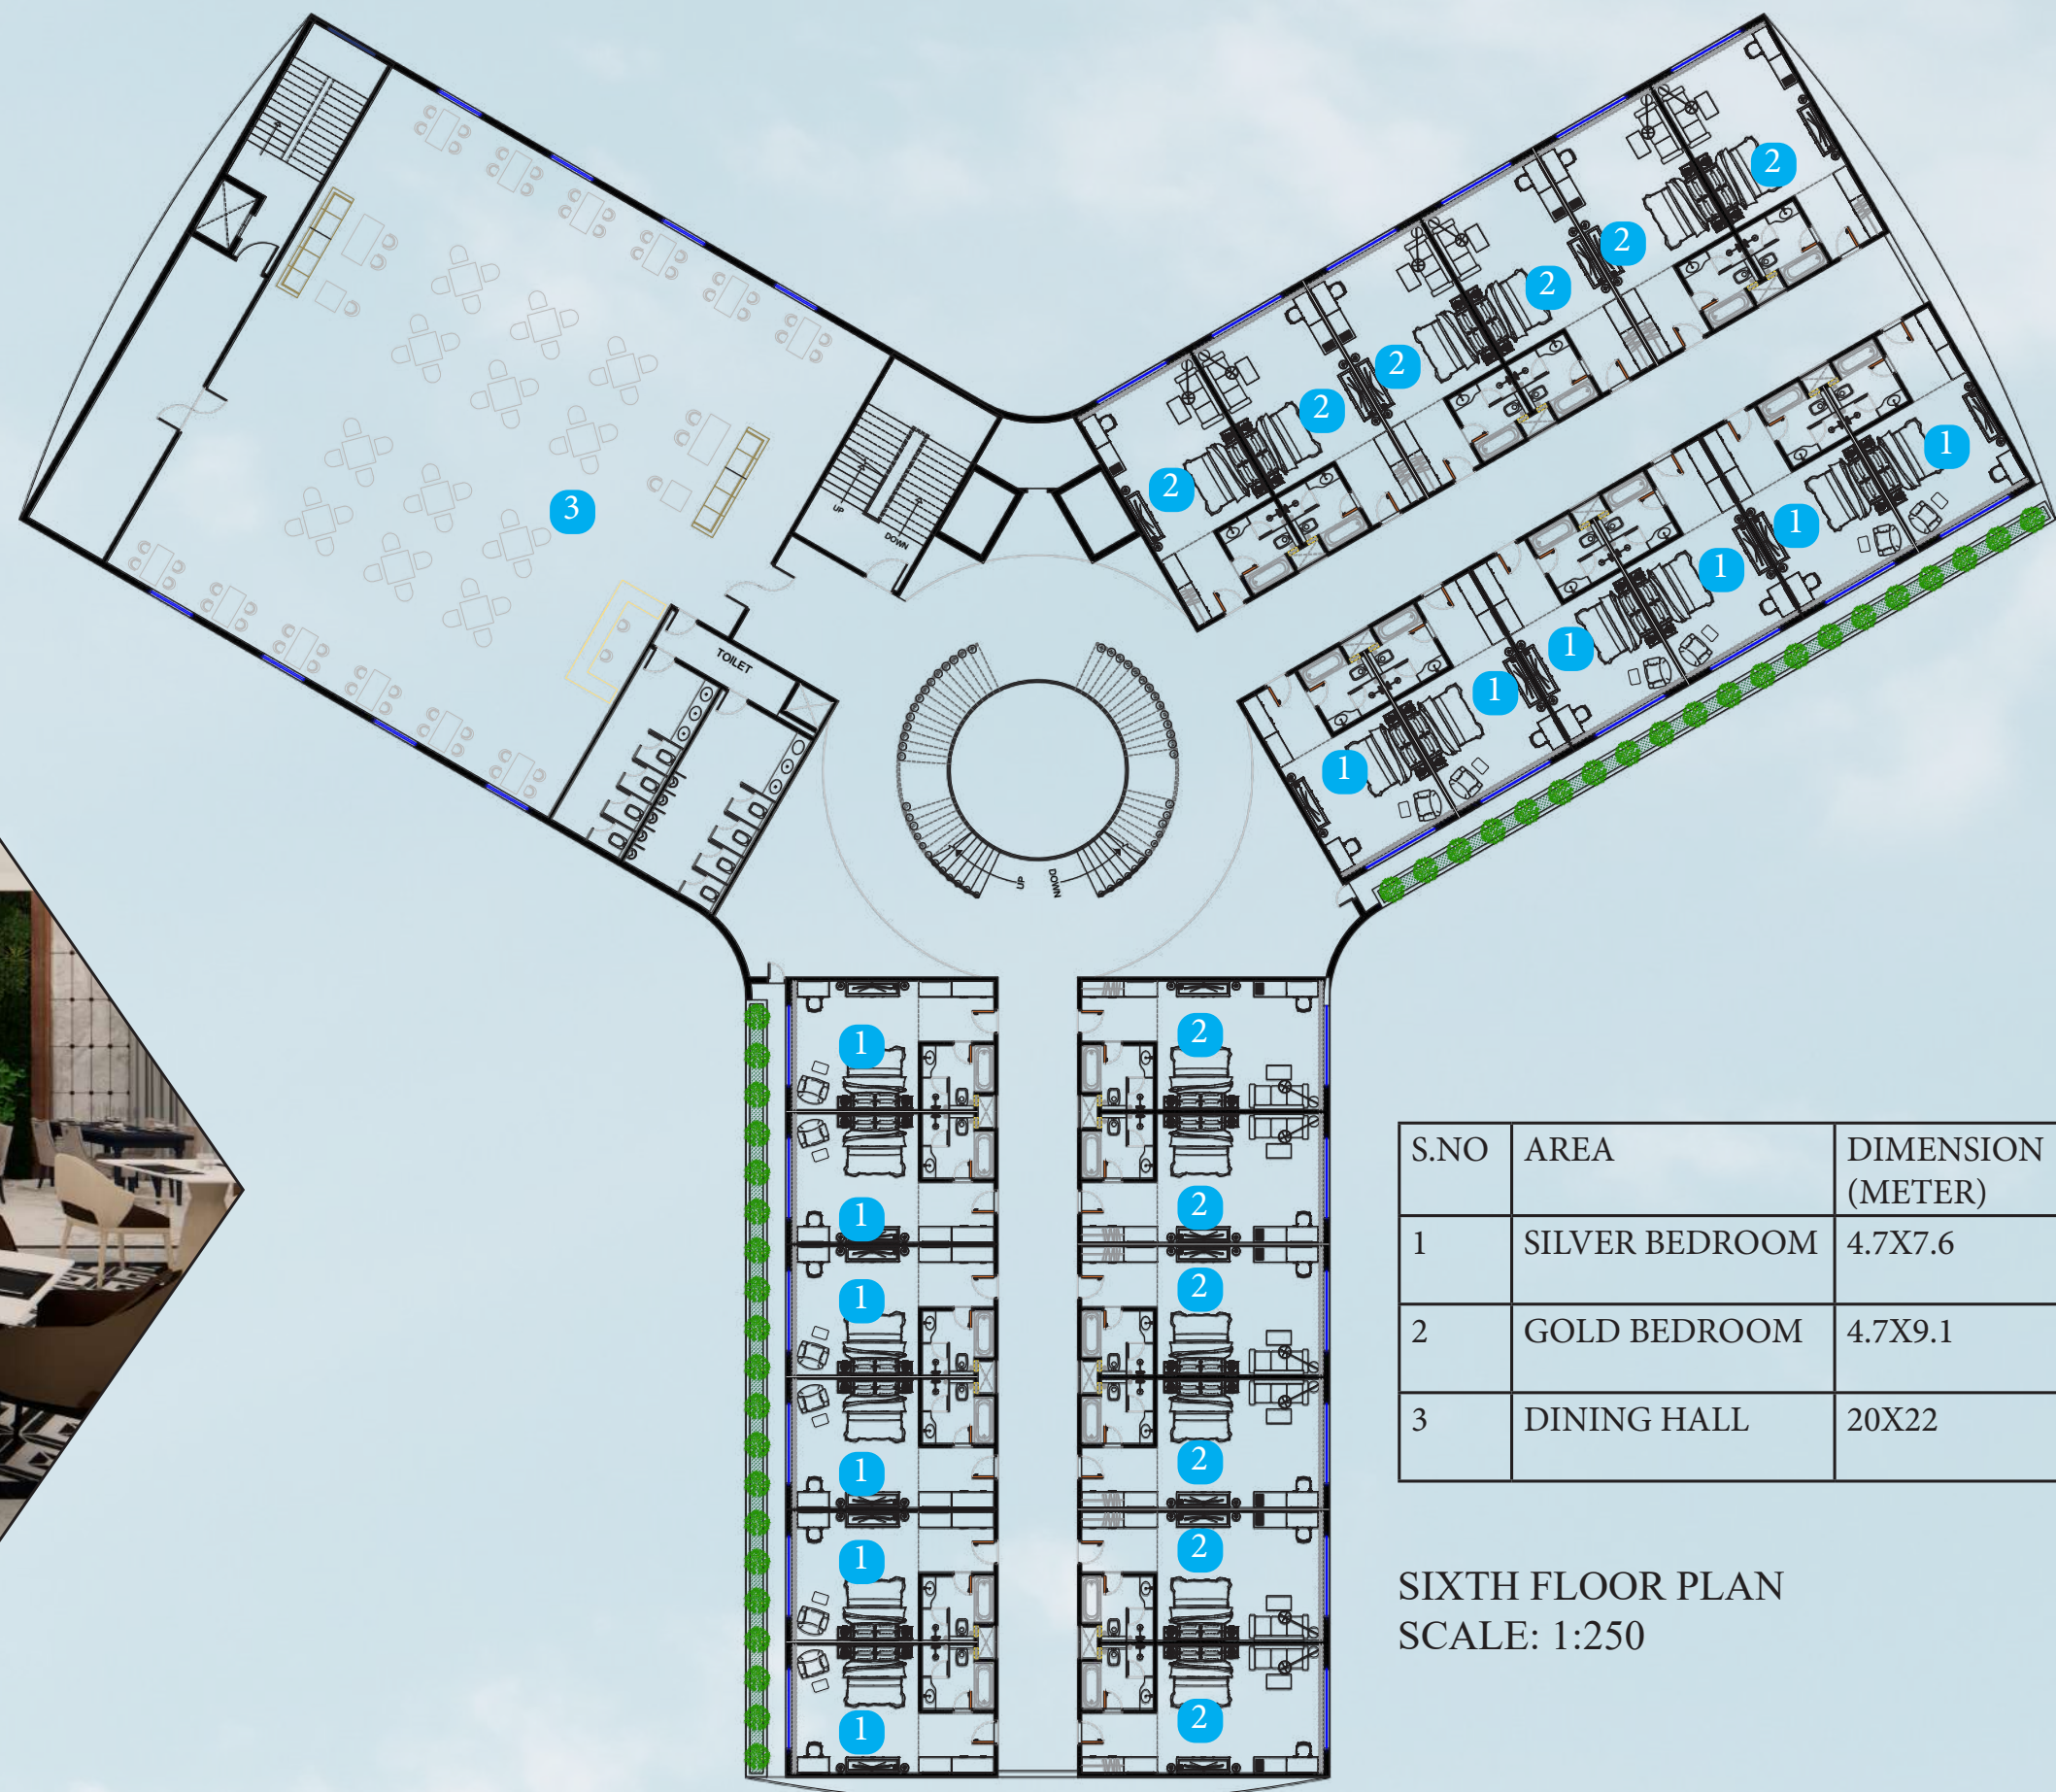

SIXTH FLOOR PLAN
SCALE: 1:250

FIVE STAR HOTEL

SHEET TITLE- 3RD, 4TH, 5TH & 6TH FLOOR PLAN

THESIS SUBMITTED BY SYEDA SANOBAR, 20091AA078, to the VAISHNAVI SCHOOL OF ARCHITECTURE AND PLANNING, HYD in partial fulfillment of the requirements of award of Bachelor degree of Architecture, JNAFA University HYD.

SCALE :

1:250

SIGN

NAME: SYEDA SANOBAR

ROLL NO: 20091AA078

SEM: X SEC: B

DATE:

ALL DIMENSIONS ARE IN METRES

GUIDE'S NAME:
V.V RAVI KUMAAR SIR

ORIENTATION

NORTH



SCALE
1:250

SHEET NO.: 6

COLLEGE SEAL:

VAISHNAVI SCHOOL OF
ARCHITECTURE & PLANNING



S.NO	AREA	DIMENSION (METER)
1	SILVER BEDROOM	4.7X7.6
2	GOLD BEDROOM	4.7X9.1
3	KITCHEN	20X22

SEVENTH FLOOR PLAN
SCALE: 1:250



PLATINUM ROOM VIEW



PLATINUM ROOM VIEW



S.NO	AREA	DIMENSION (METER)
1	SILVER BEDROOM	4.7X7.6
2	GOLD BEDROOM	4.7X9.1
3	PLATINUM ROOM	9.5X9.1
4	DINING HALL	20X22


EIGHTH FLOOR PLAN
SCALE: 1:250




GOLD ROOM VIEW




SILVER ROOM VIEW

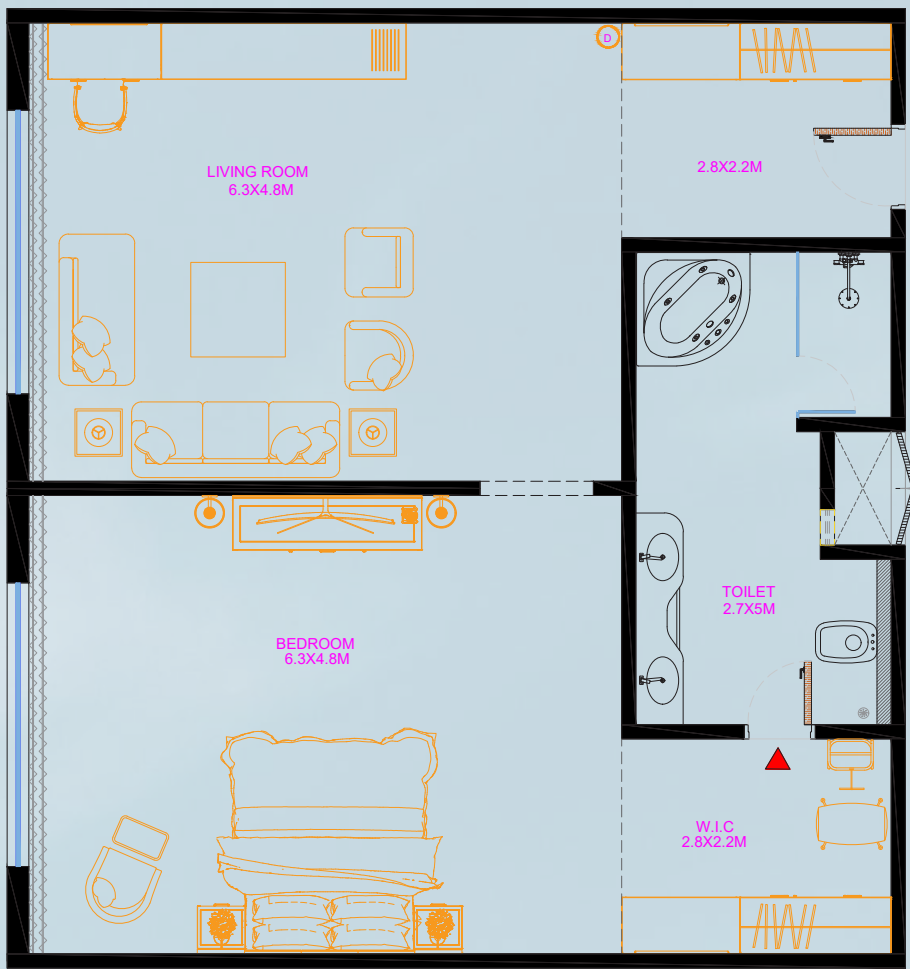


PLATINUM ROOM PLAN
SIZE- 85 SQM
NO.OF UNIT- 1

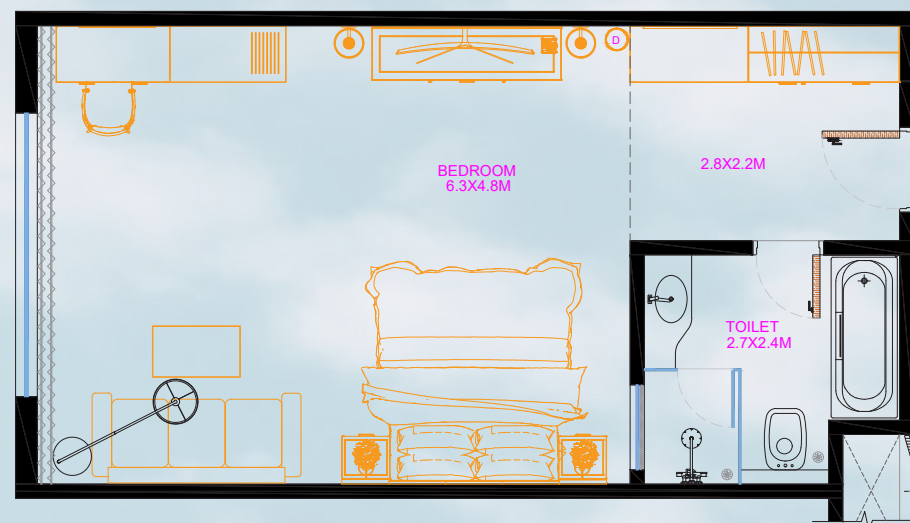


GOLD ROOM PLAN
SIZE- 43 SQM
NO.OF UNIT- 50

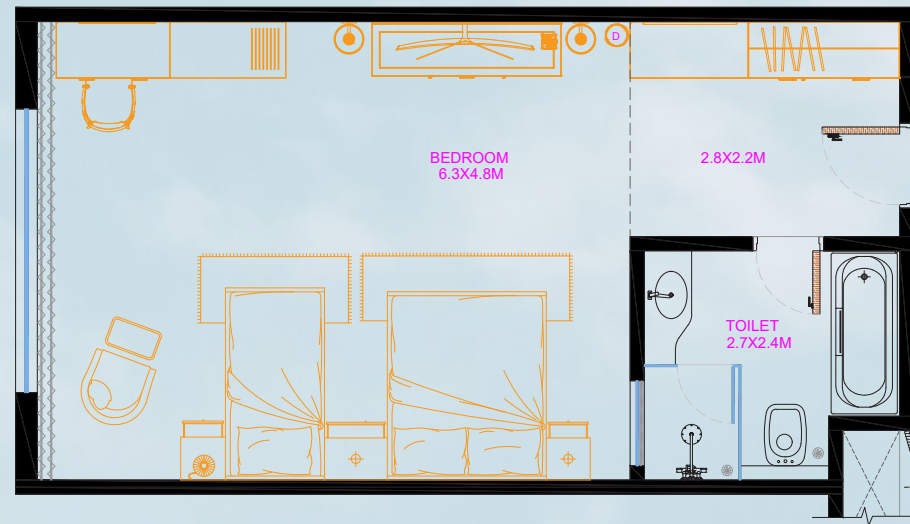

GOLD ROOM 2+1 PLAN
SIZE- 43 SQM
NO.OF UNIT- 8

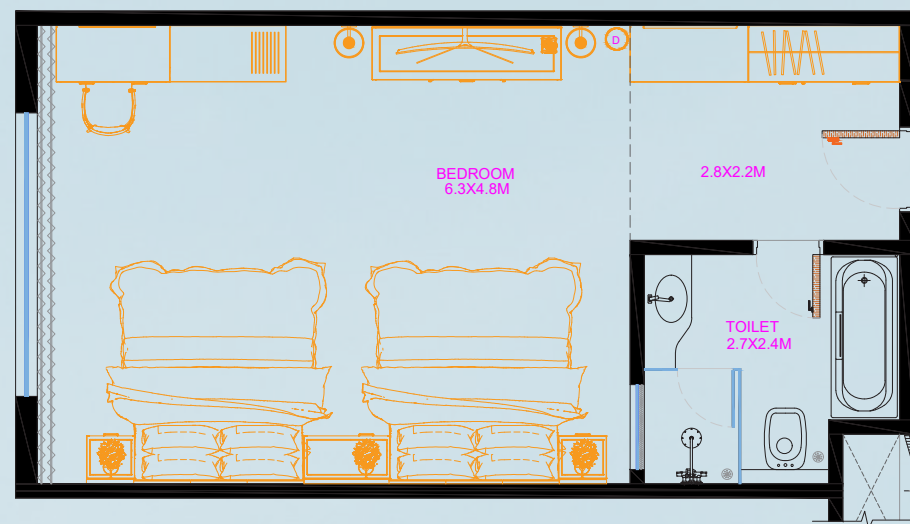

GOLD ROOM 2+2 PLAN
SIZE- 43 SQM
NO.OF UNIT- 14

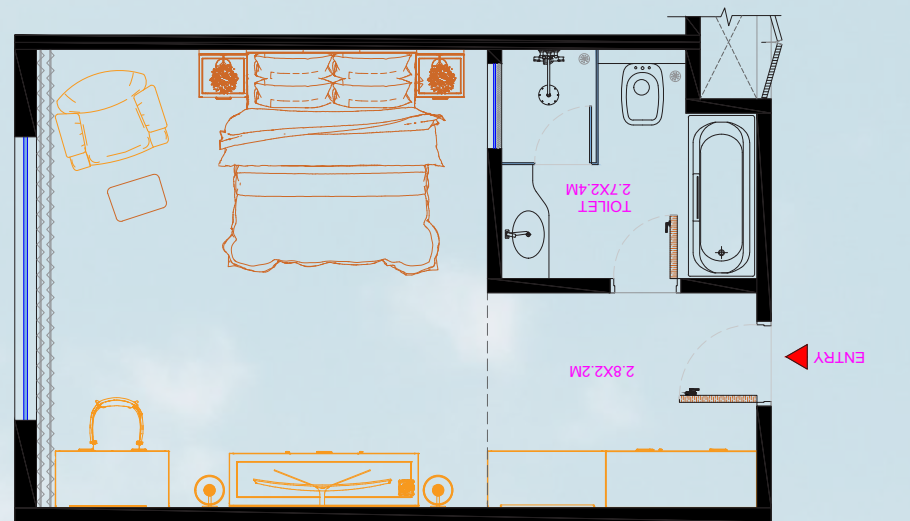

SILVER ROOM PLAN
SIZE- 43 SQM
NO.OF UNIT- 72

SCALE :

1:150

SIGN

NAME: SYEDA SANOBAR

ROLL NO: 20091AA078

SEM: X SEC: B

DATE

ALL DIMENSIONS ARE IN METRES

GUIDE'S NAME:
V.V RAVI KUMAAR SIR

ORIENTATION


NORTH



SHEET NO.: 7

COLLEGE SEAL:

VAISHNAVI SCHOOL OF
ARCHITECTURE & PLANNING

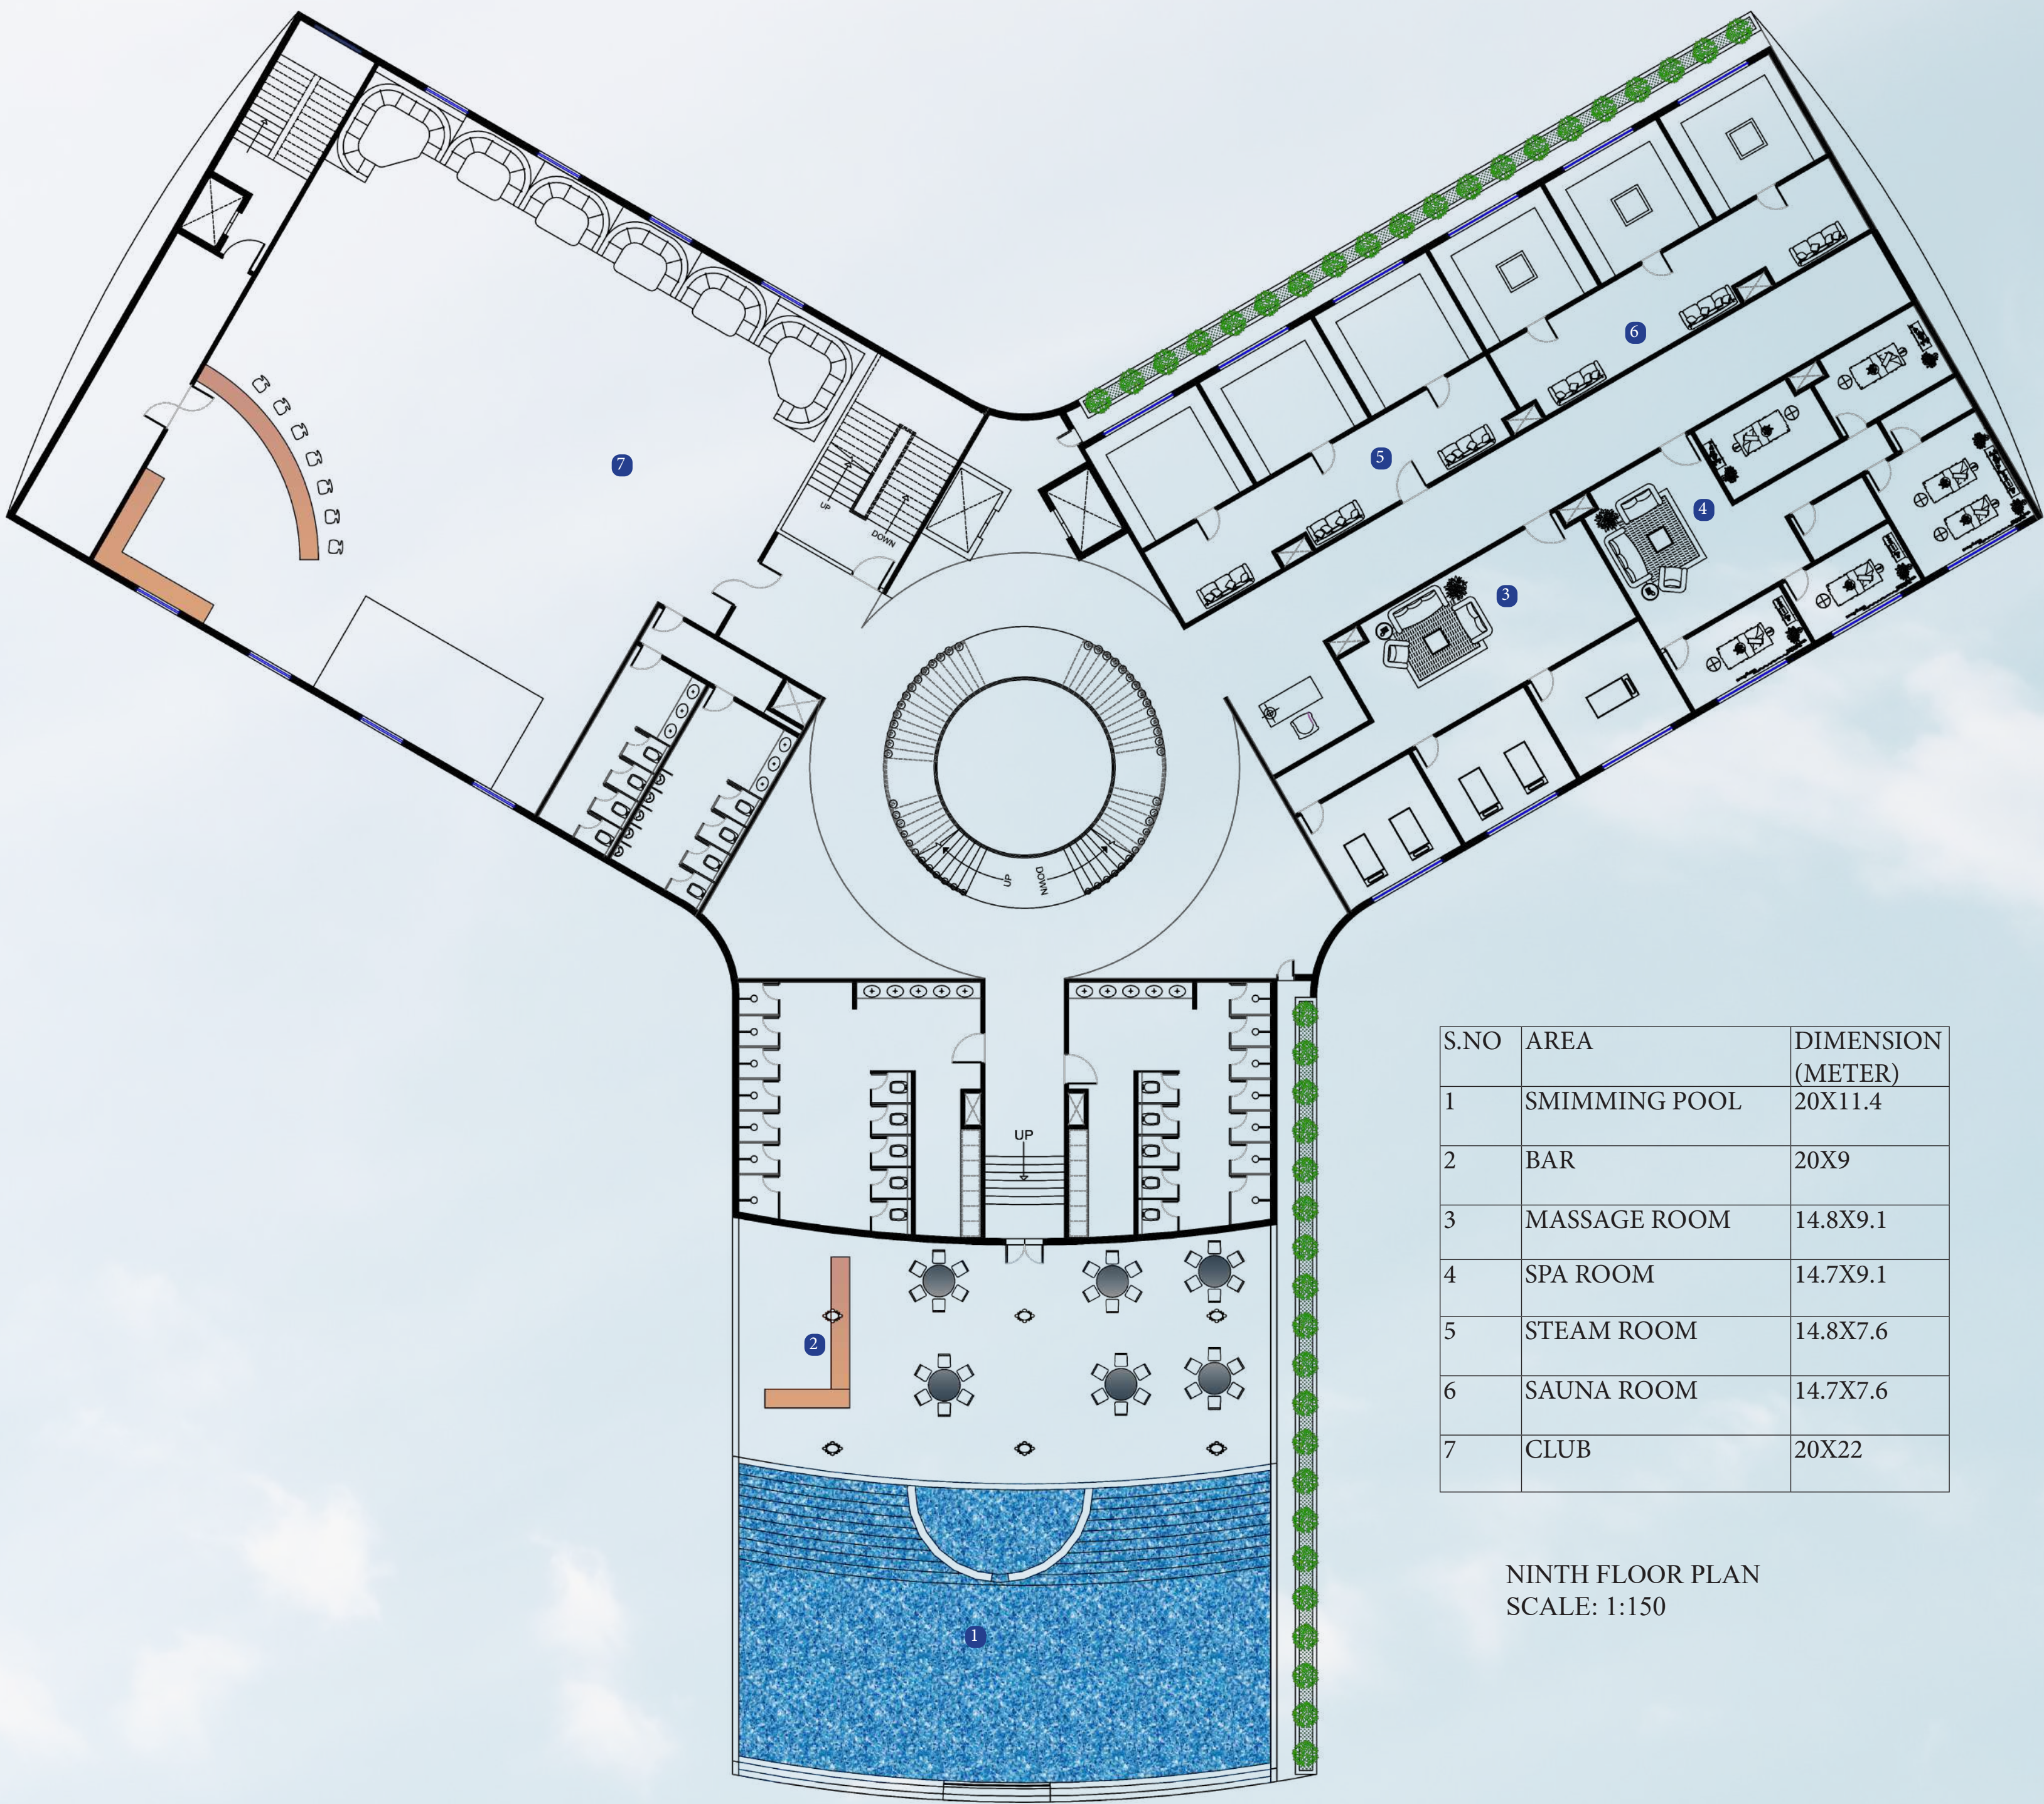

S.NO	AREA	DIMENSION (METER)
1	SMIMMING POOL	20X11.4
2	BAR	20X9
3	MASSAGE ROOM	14.8X9.1
4	SPA ROOM	14.7X9.1
5	STEAM ROOM	14.8X7.6
6	SAUNA ROOM	14.7X7.6
7	CLUB	20X22

NINTH FLOOR PLAN
SCALE: 1:150



SPA ROOM



CLUB






SAUNA ROOM




SWIMMING POOL




BAR/ SWIMMING POOL

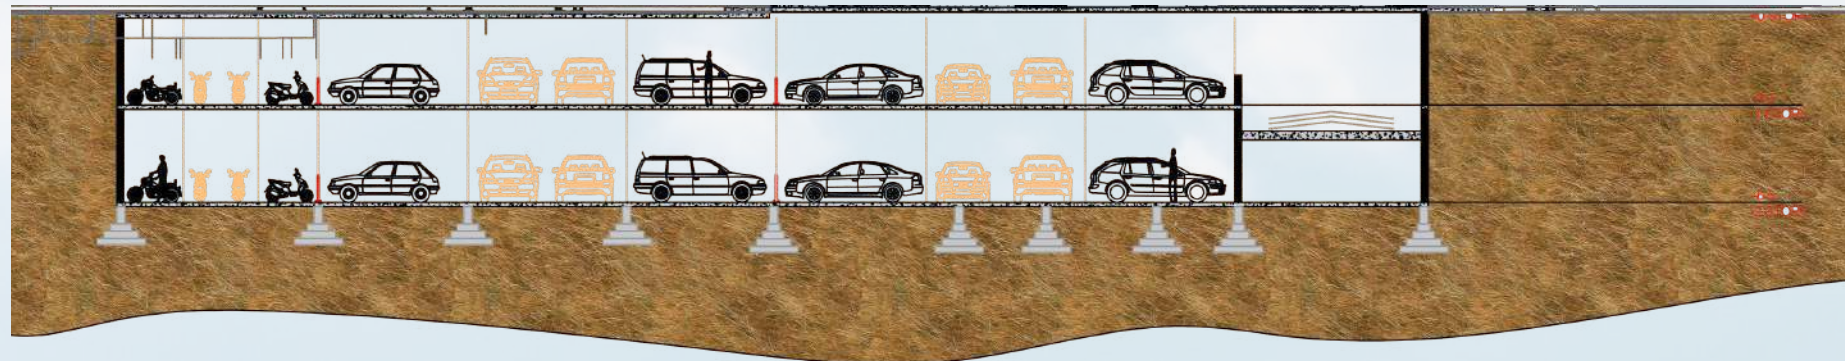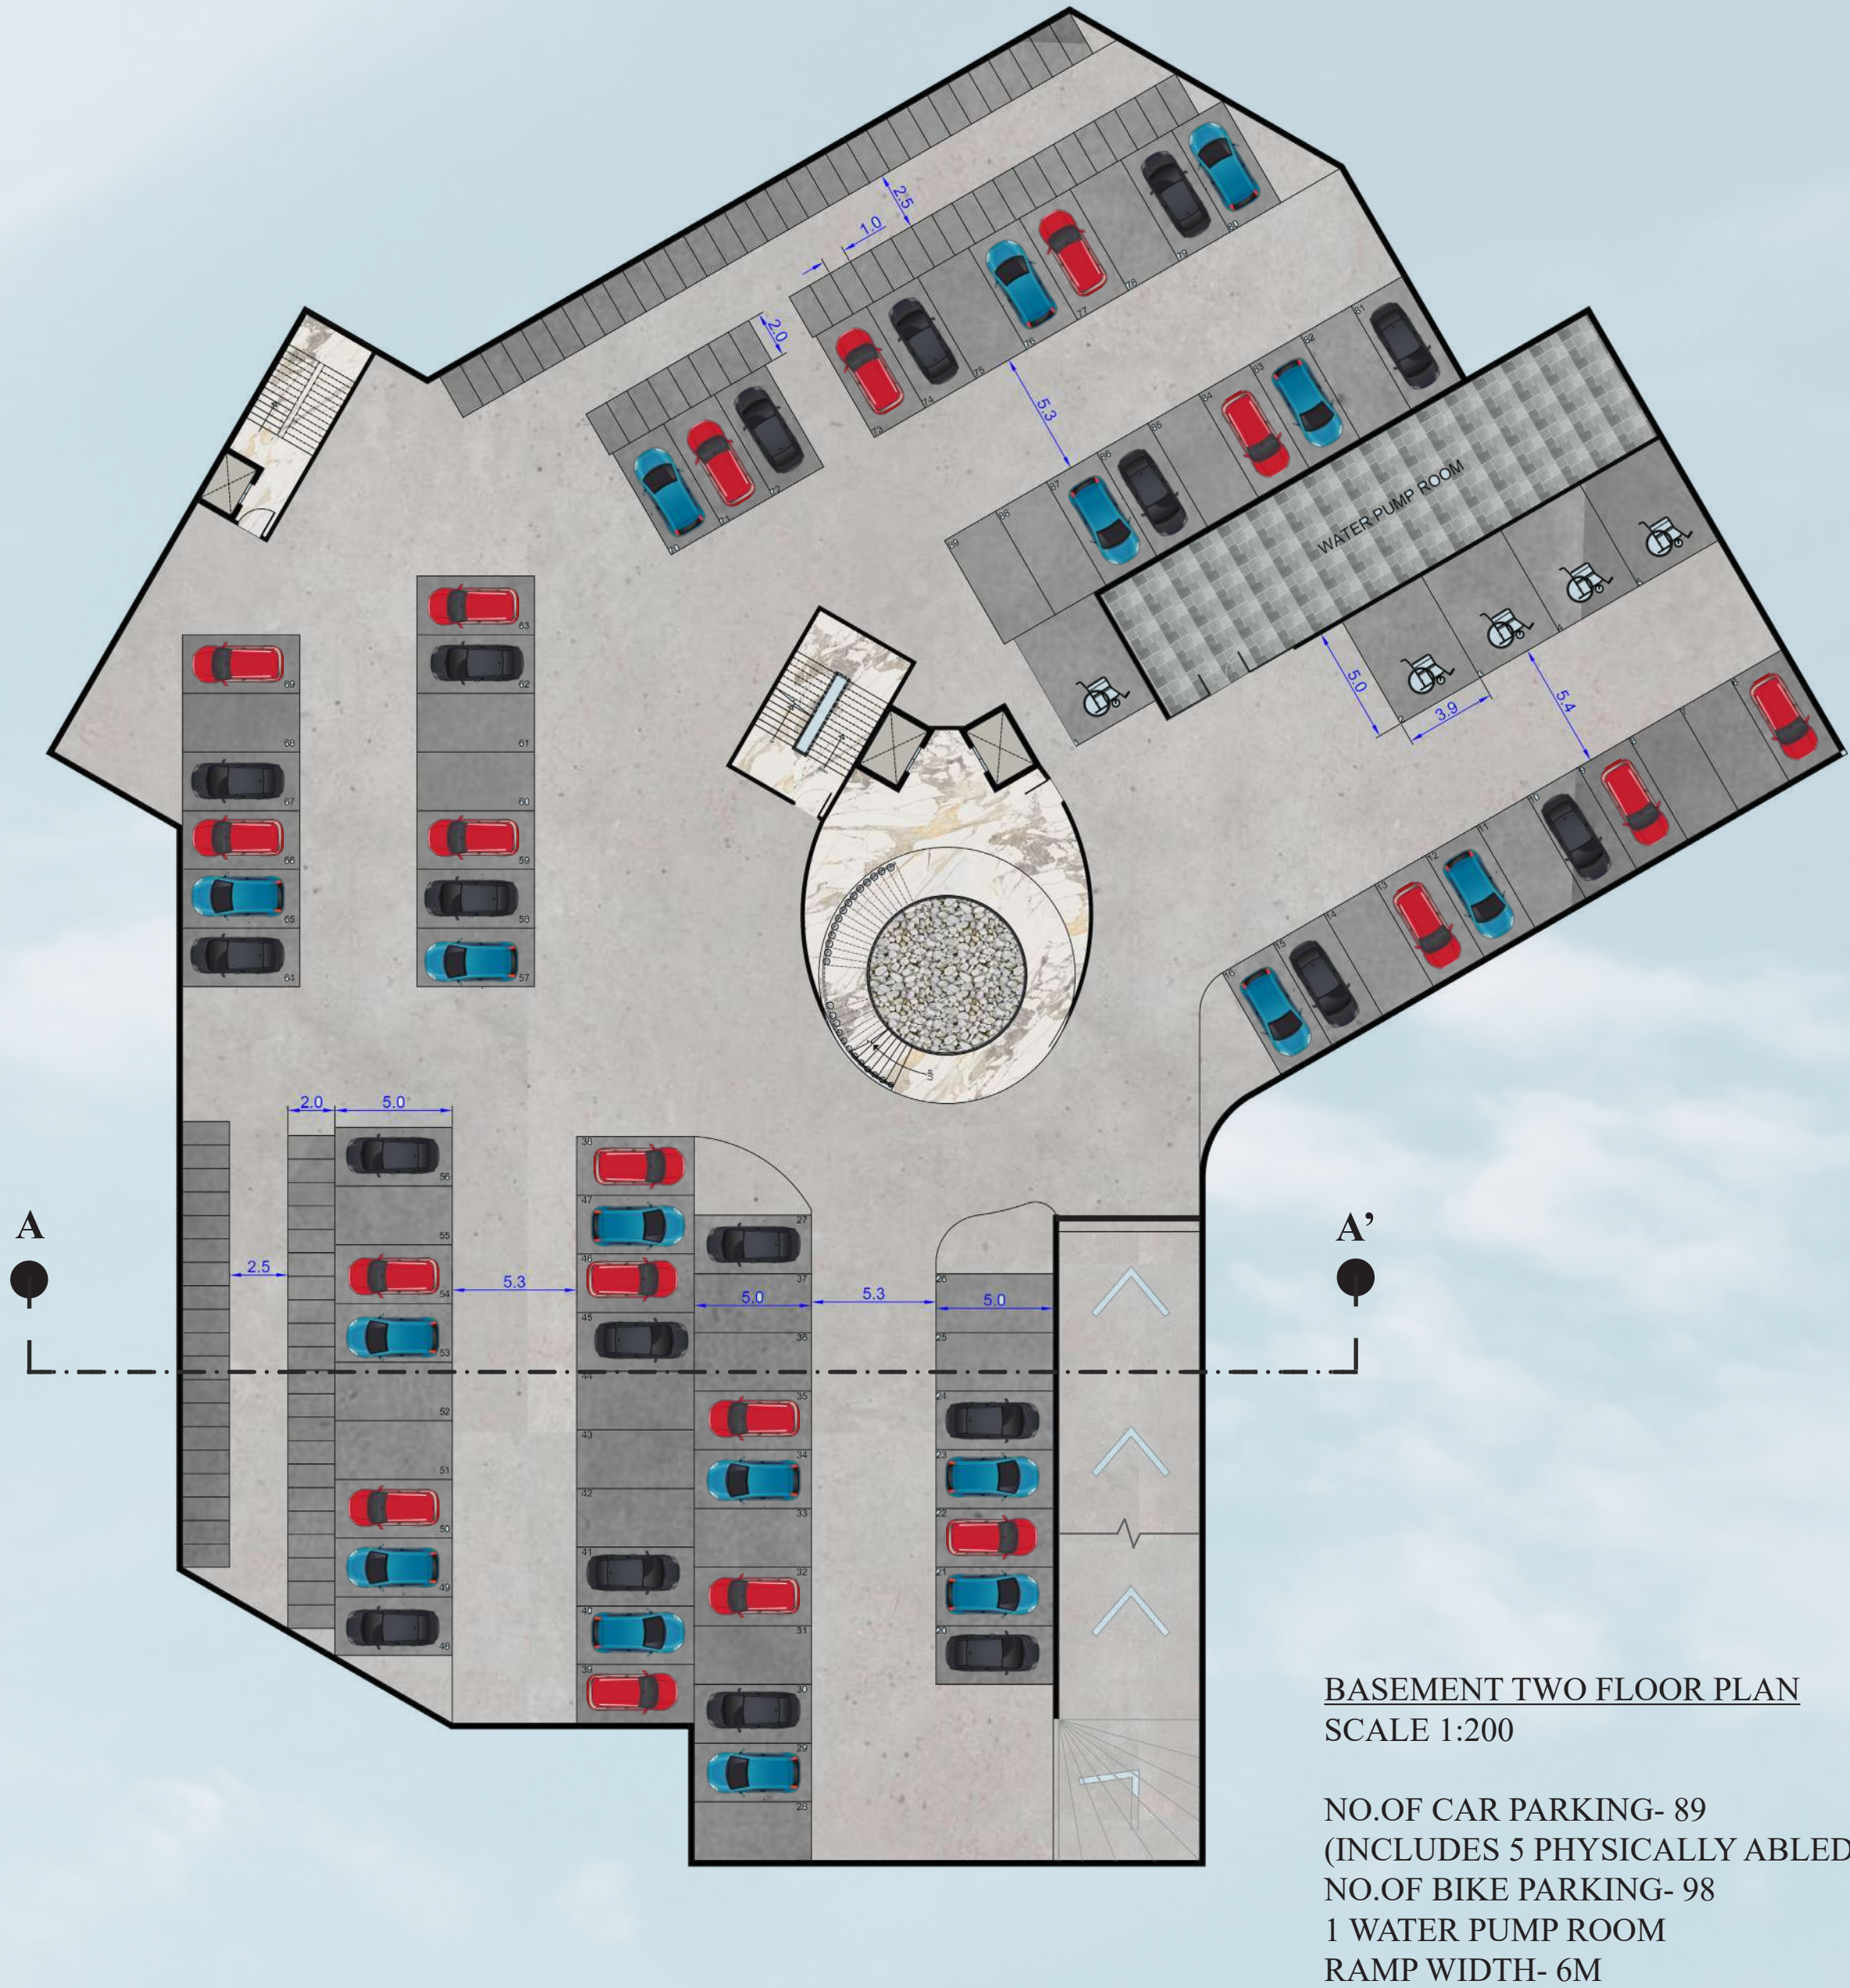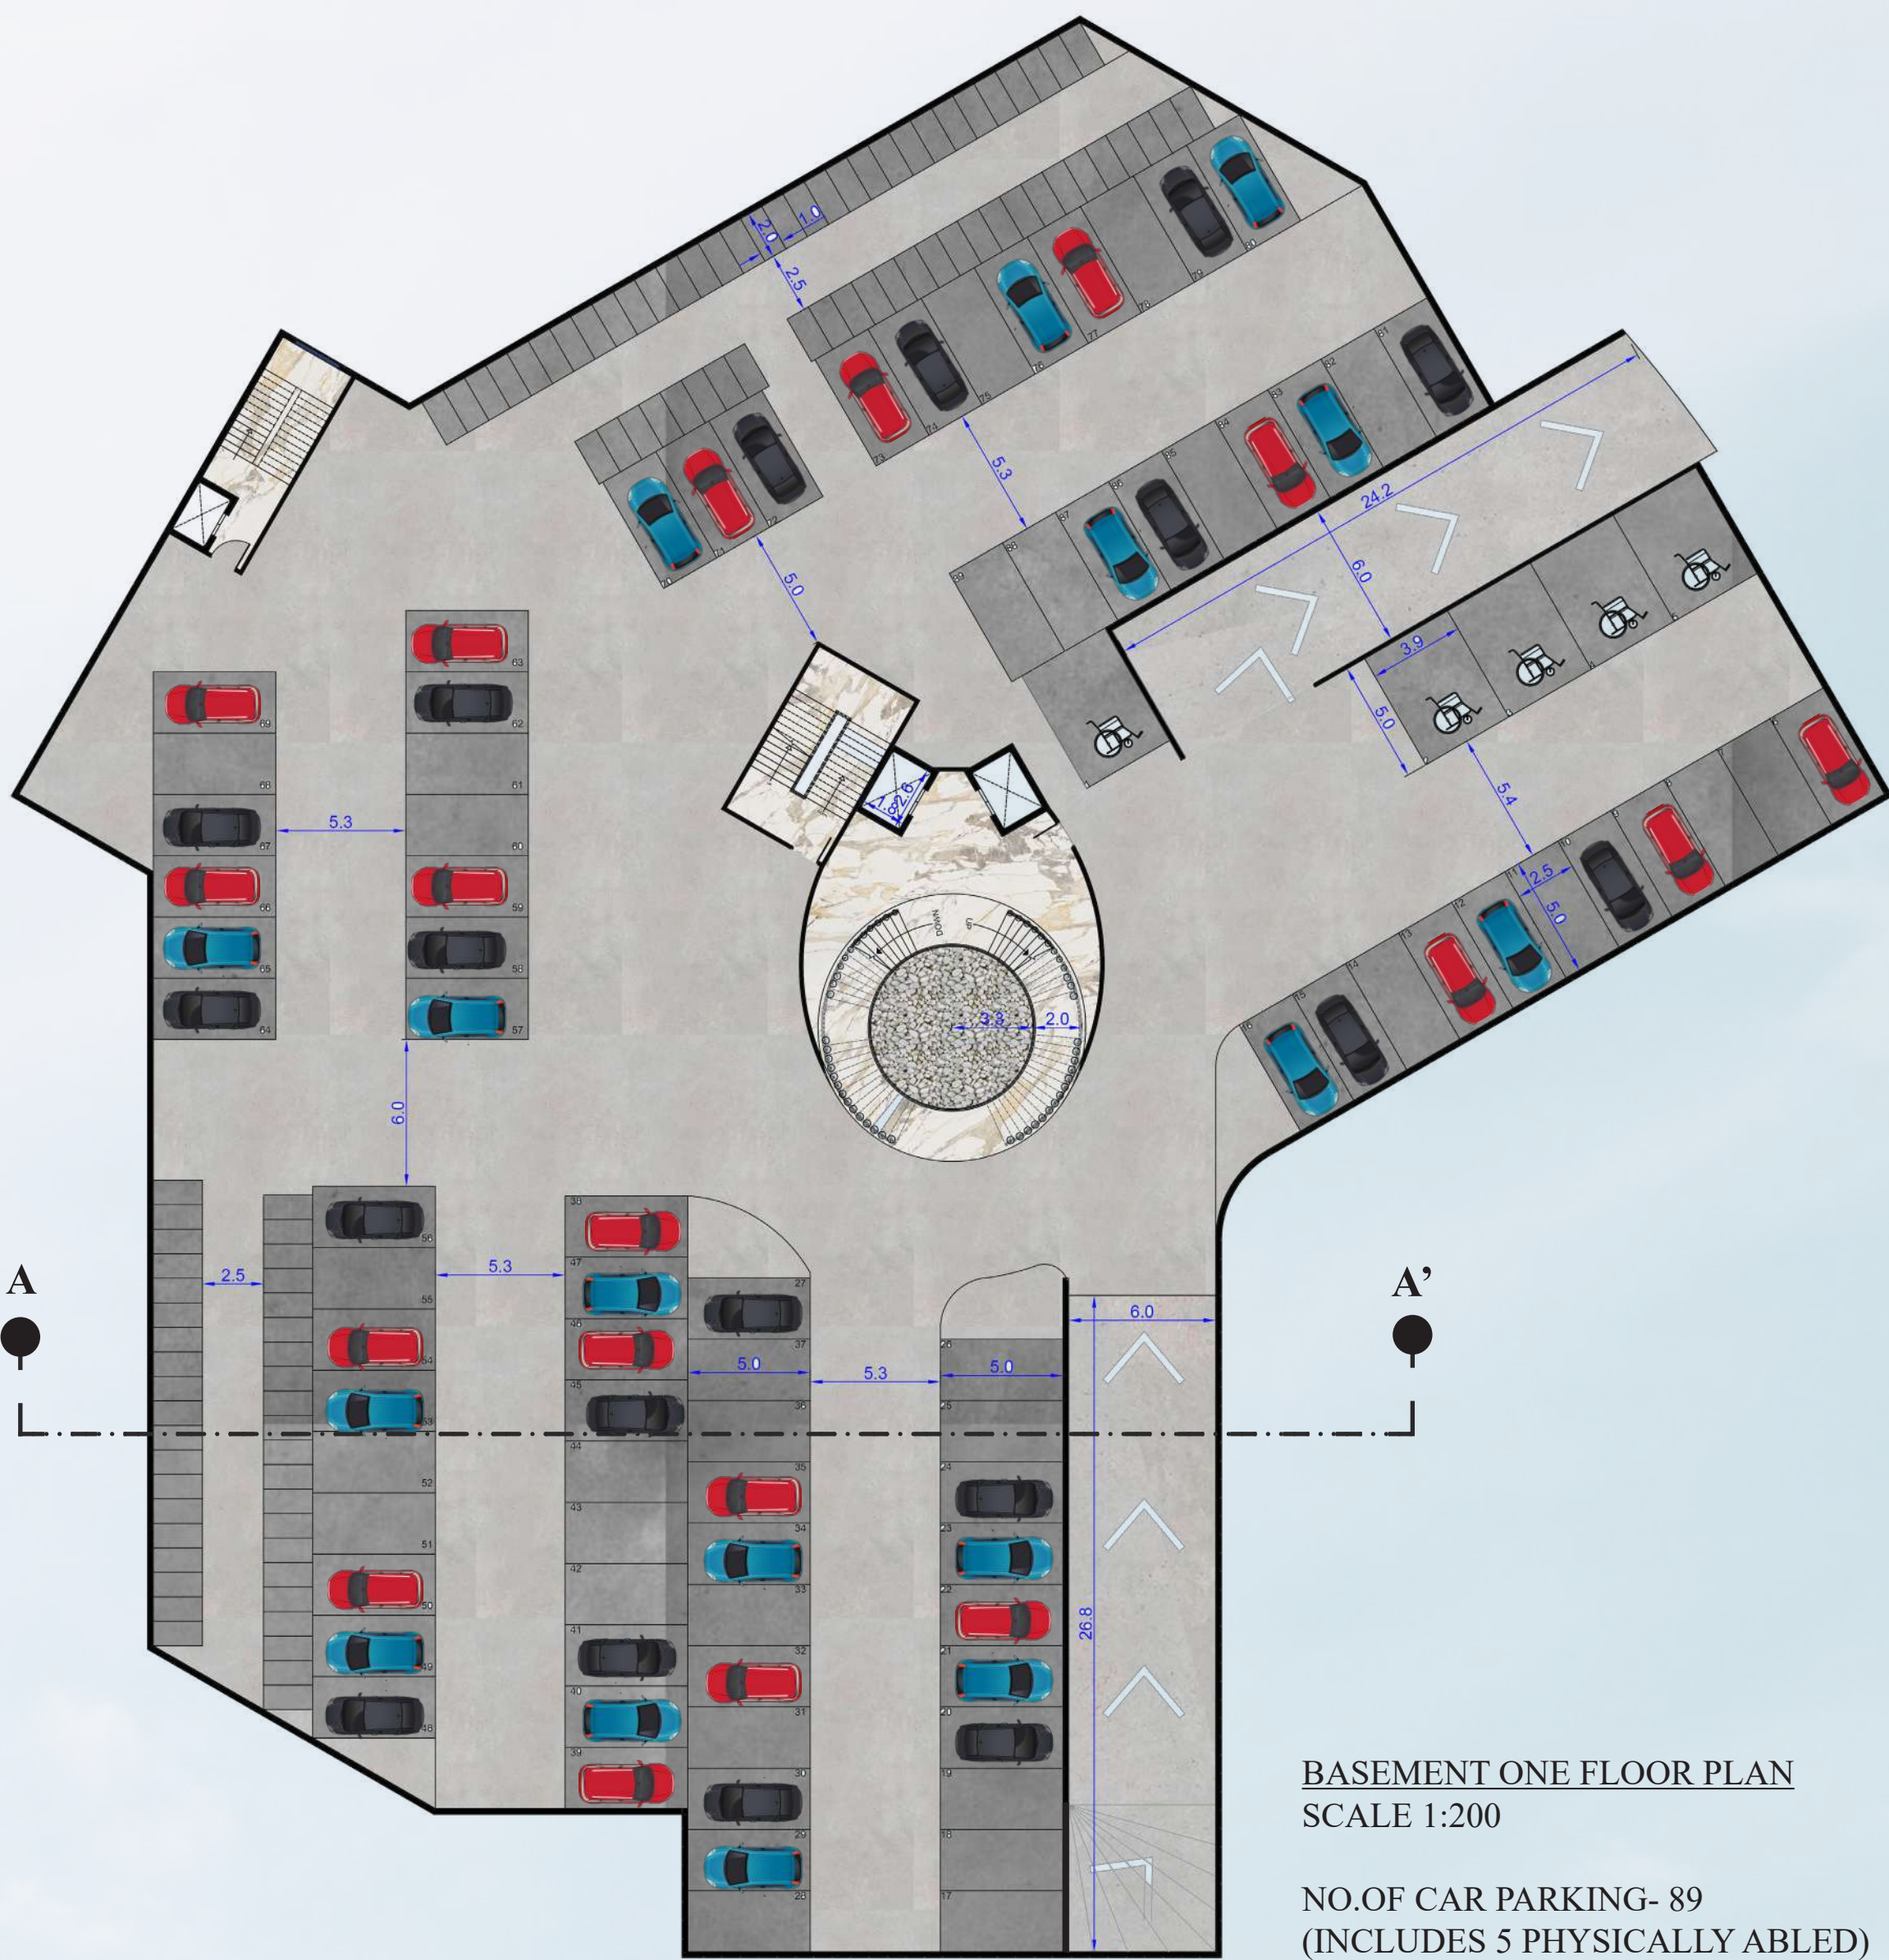

SECTION AA'
SCALE 1:200

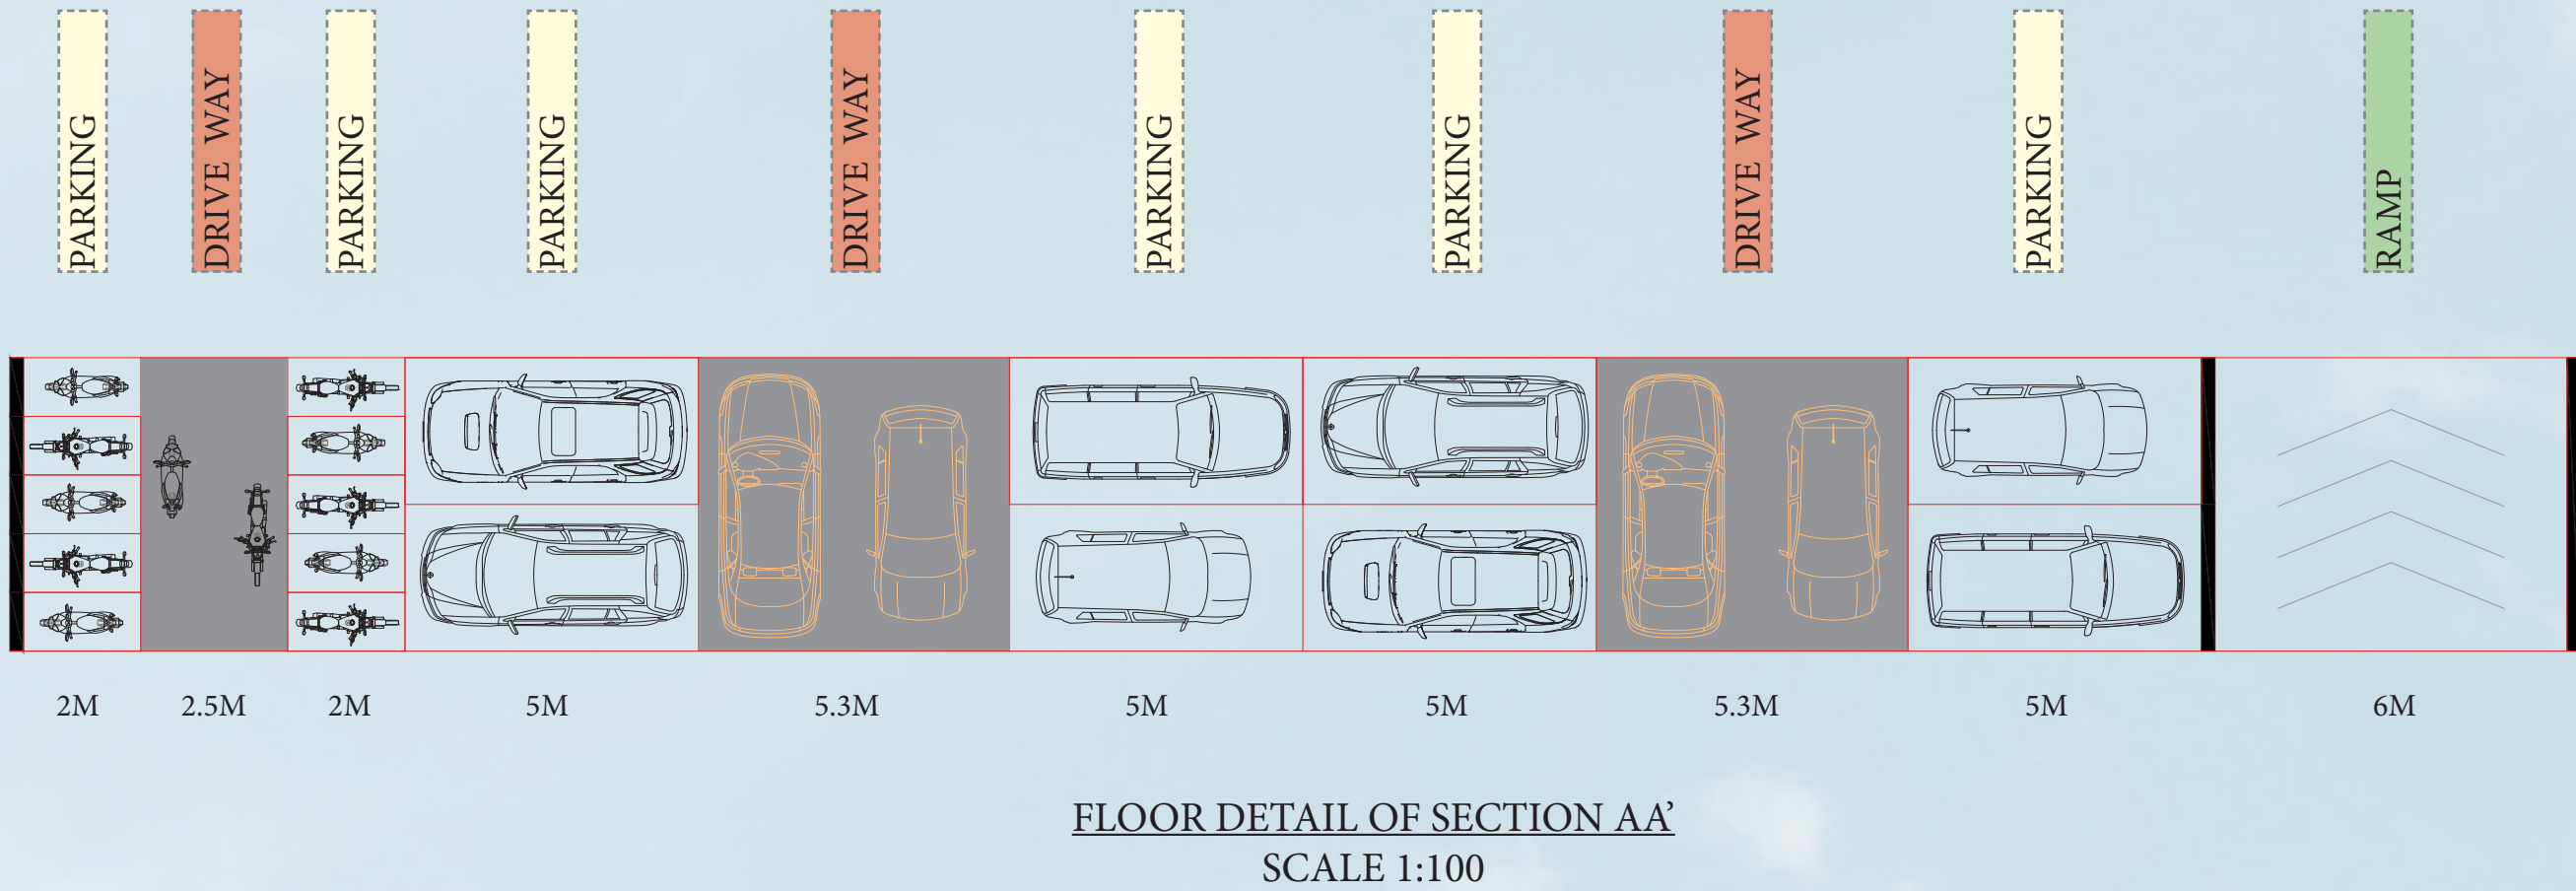

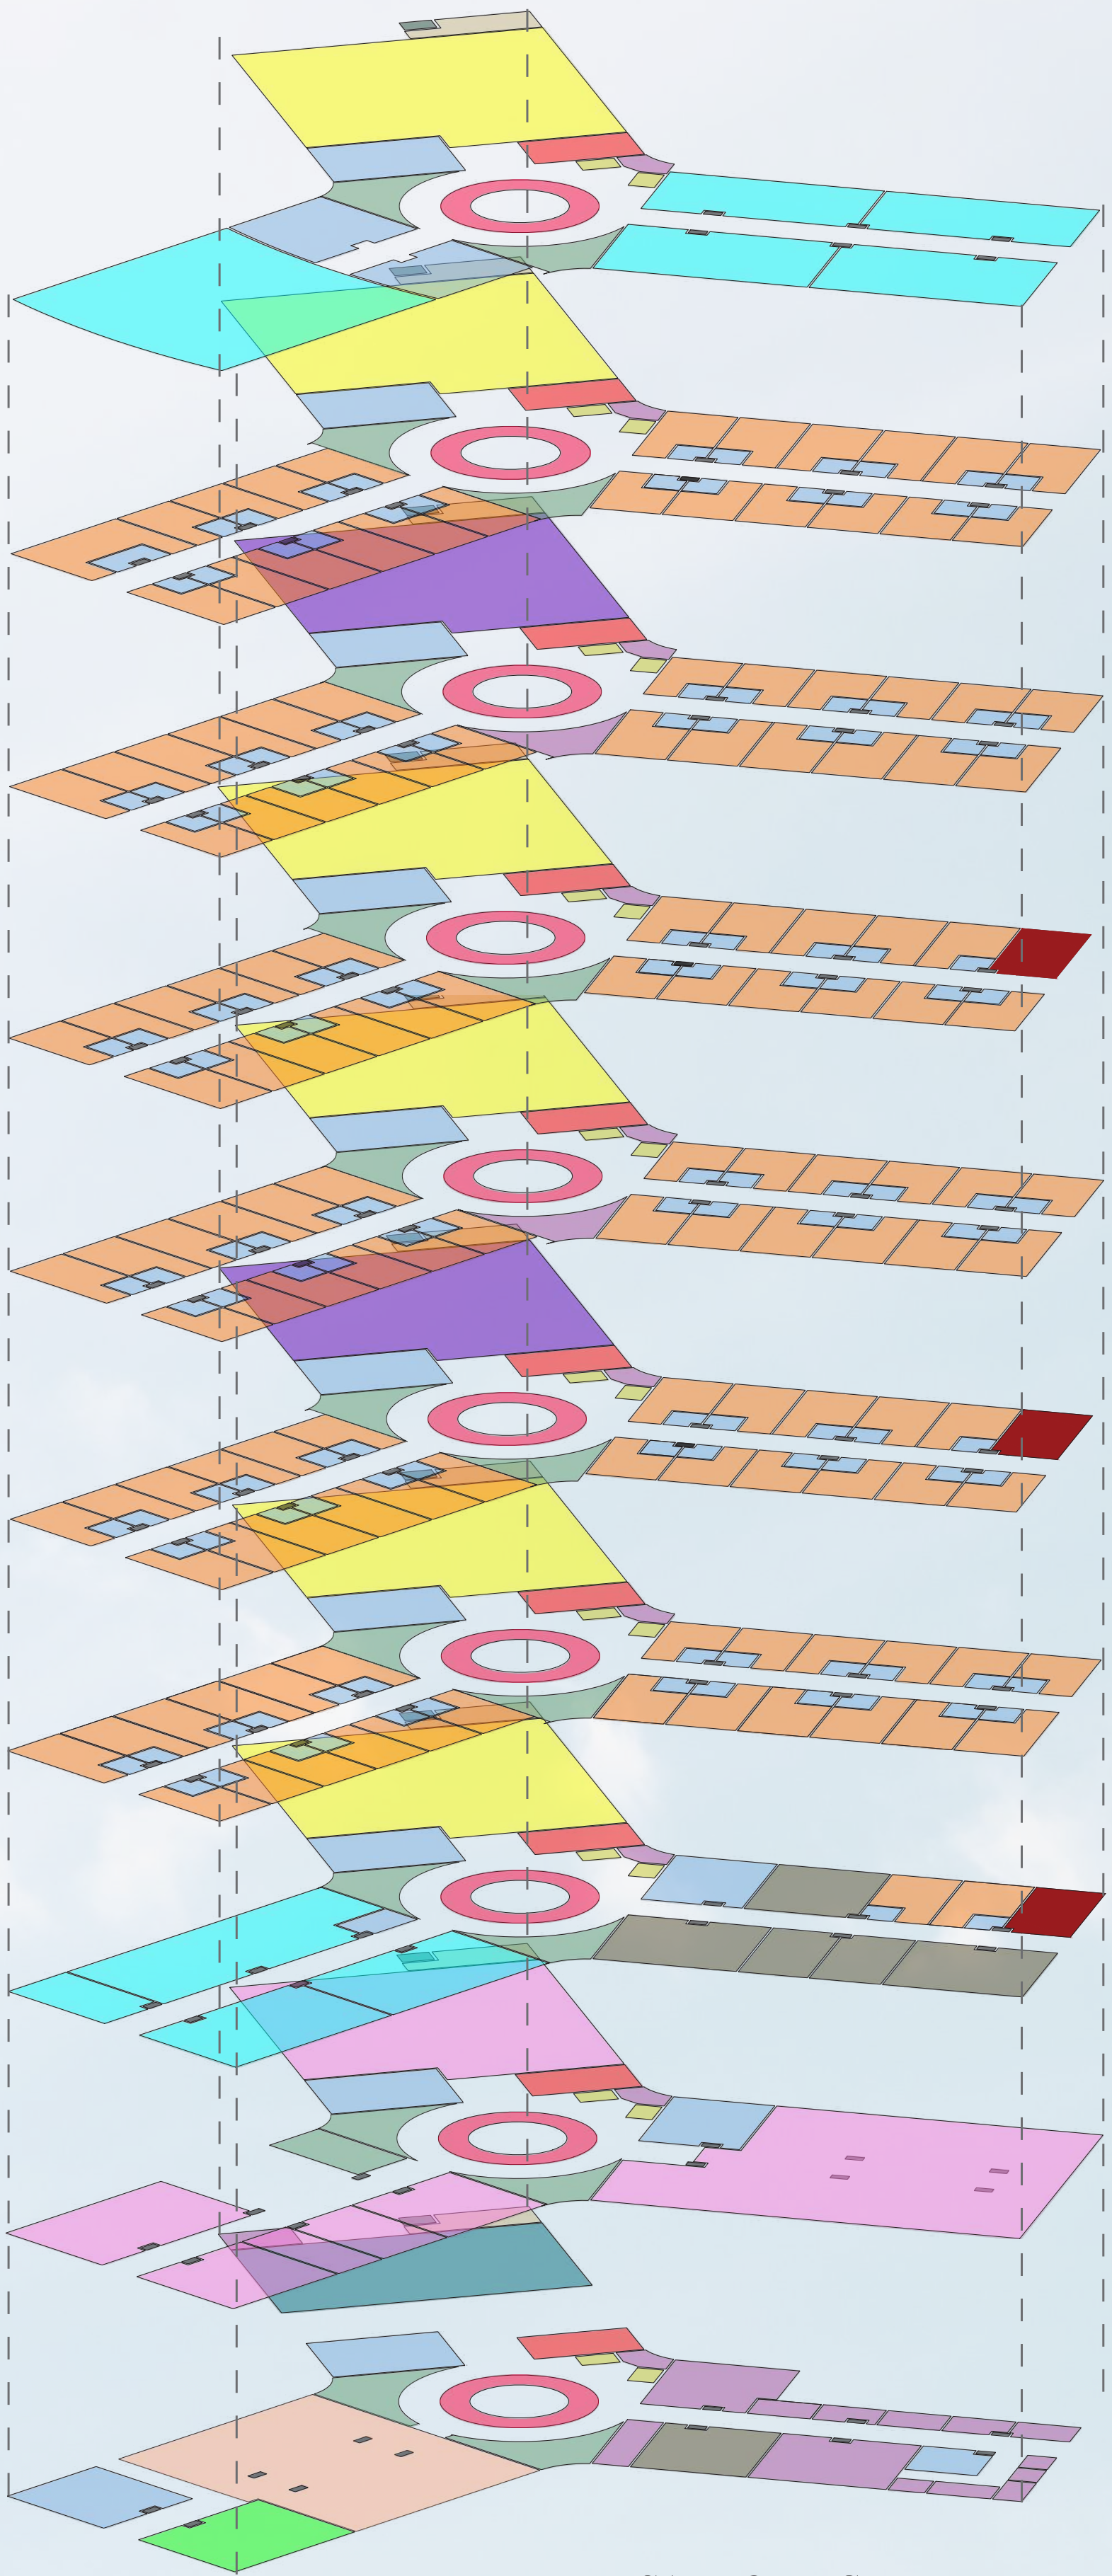

VERTICAL ZONING

NINTH FLOOR

- The ninth and final floor of the building offers exceptional services and entertainment spaces. The services include a spa, massage room, steam room, and sauna room, providing guests with opportunities for relaxation and rejuvenation. The entertainment spaces feature an infinity swimming pool with a bar counter, offering a serene setting for guests to unwind and enjoy refreshments. Additionally, a dedicated clubbing space is available, providing a lively atmosphere with a dance floor and DJ booth for guests to enjoy vibrant nightlife experiences. The ninth floor ensures a complete package of luxury, entertainment, and relaxation for an unforgettable stay.

EIGHTH FLOOR

SEVENTH FLOOR

SIXTH FLOOR

FIFTH FLOOR

FOURTH FLOOR

THIRD FLOOR

SECOND FLOOR

FIRST FLOOR

GROUND FLOOR

- The second floor of the building offers a combination of activity zones and service facilities. The activity zone includes a gym, yoga studio, kids playing room, and indoor sports room, providing spaces for fitness, relaxation, and recreation. The service facilities encompass a salon, laundry and iron room, and a medical room to cater to beauty needs, laundry requirements, and basic medical assistance. Additionally, the second floor features a manager's room, function hall for events, and a designated fire refuse area.

- The first floor of the building comprises commercial spaces that cater to various purposes. These spaces include a conference hall, meeting room, discussion room, exhibition hall, library room, and lounges. The conference hall is designed to accommodate large gatherings, seminars, and events. The meeting room provides a dedicated space for smaller group meetings and discussions. The discussion room offers a more intimate setting for focused conversations. The exhibition hall is designed for showcasing products, services, or art displays. The library room serves as a quiet space for reading, research, and studying. The lounges provide comfortable areas for relaxation and informal interactions.

- The ground floor of the hotel primarily consists of a staff services area, an office room, a cafeteria, and a lobby. The staff services area provides facilities like a staff lounge, locker rooms, restrooms, and a staff canteen. The office room serves as a workspace for hotel staff. The cafeteria offers dining options for guests and staff, while the lobby serves as the main entrance and reception area.



- The third to eighth floors of the building are thoughtfully designed to accommodate bedrooms, dining spaces, and a fully functional kitchen. The dining spaces on these floors provide guests with a diverse range of culinary options. With four types of restaurants available, including buffet and à la carte dining experiences, guests can enjoy a variety of flavors and dining styles. The bedrooms on these floors offer a wide selection, ranging from standard rooms to luxurious presidential suites. Each room is designed to provide comfort, relaxation, and a pleasant ambiance for guests. Additionally, a well-equipped kitchen facility is available to support the dining areas, ensuring efficient food preparation and seamless service. This comprehensive arrangement ensures that guests have a memorable and enjoyable stay, with a range of dining options and comfortable accommodations to suit their preferences.



STRUCTURE VIEW

LEGEND

- STAIRCASE
- LIFT
- FIRE EXIT
- SERVICE STAIRCASE
- TOILET
- DUCT
- STAFF ACCESS AREA
- SERVICE LIFT
- OFFICE SPACE
- RECEPTION AREA
- KIOSK
- SERVICE AREA
- CAFETERIA
- COMMERCIAL ZONE
- ACTIVITY ZONE/ AMENITIES
- DINING AREA/ PARTY HALL
- FIRE REFUSE AREA
- BEDROOM
- KITCHEN

DESIGN THESIS

ARCHITECTURAL
THESIS

FIVE STAR HOTEL

SCALE

1:200

SIGN

NAME: SYEDA SANOBAR

ROLL NO.:20091AA078

SEM: X SEC: B

DATE

ALL DIMENSIONS ARE IN METRES

GUIDE'S NAME:
V.V RAVI KUMAR SIR


ORIENTATION

NORTH



COLLEGE SEAL:

VAISHNAVI SCHOOL OF
ARCHITECTURE & PLANNING

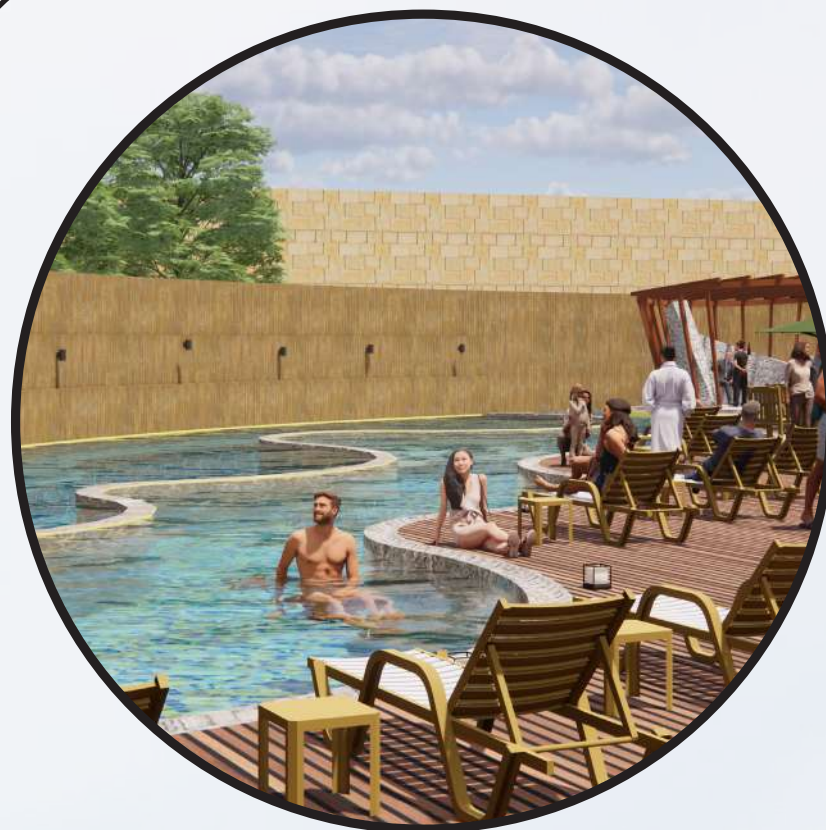

RECREATIONAL ZONE
THIS AREA INCLUDES
SWIMMING POOL
BAR AREA
GAZEBO &
KIDS PLAYING ZONE



LAWN AREA
THIS LAWN AREA IS OF 768SQM
WHICH CAN ACCOMMODATE APPROX
200-300 PEOPLE AT A TIME.
• OUTDOOR EVENTS AND FUNCTIONS
• OUTDOOR DINING
• RECREATION AND RELAXATION



HANGING GARDEN
THESE KIND OF GARDNING HELPS IN
• AIR QUALITY AND NOISE REDUCTION
• THERMAL REGULATION
• IMPROVED AESTHETICS
• SPACE EFFICIENCY



LANDSCAPE
IN FRON OF THE BUILDING THE
LANDSCAPE IS DONE WITH THE
COMBINATION OF HARDSCAPE FOR
AESTHETIC LOOK.
THIS INCLUDES TREES, HERBS, SHURBS,
BOULDER, FLAGS & ART PIECE.



SERVICE AREA
THIS SERVICE AREA INCLUDES
• GENERATOR
• WATER TREATMENT PLANT
• TREATED PLANT STORAGE TANK
• SEPTIC TANK
• FRESH WATER TANK
• ELECTRIC TRANSFORMER

RECREATIONAL ZONE

LAWN AREA

HOTEL BLOCK

LANDSCAPE

SERVICES



SECTION AA'

FIVE STAR HOTEL

SHEET TITLE- SITE SECTION DETAIL

THESIS SUBMITTED BY SYEDA SANOBAR, 20091AA078, to the VAISHNAVI SCHOOL OF ARCHITECTURE AND PLANNING, HYD in partial fulfillment of award requirements of Bachelor degree of Architecture, JNAP University HYD.

ARCHITECTURAL
THESIS

FIVE STAR HOTEL

SCALE

SIGN

NAME: SYEDA SANOBAR

ROLL NO.:20091AA078

SEM: X SEC: B

DATE

ALL DIMENSIONS ARE IN METRES

GUIDE'S NAME:
V.V RAVI KUMAR SIR

ORIENTATION

NORTH




SHEET NO.: 9

COLLEGE SEAL:

VAISHNAVI SCHOOL OF
ARCHITECTURE & PLANNING



1. FRONT ELEVATION

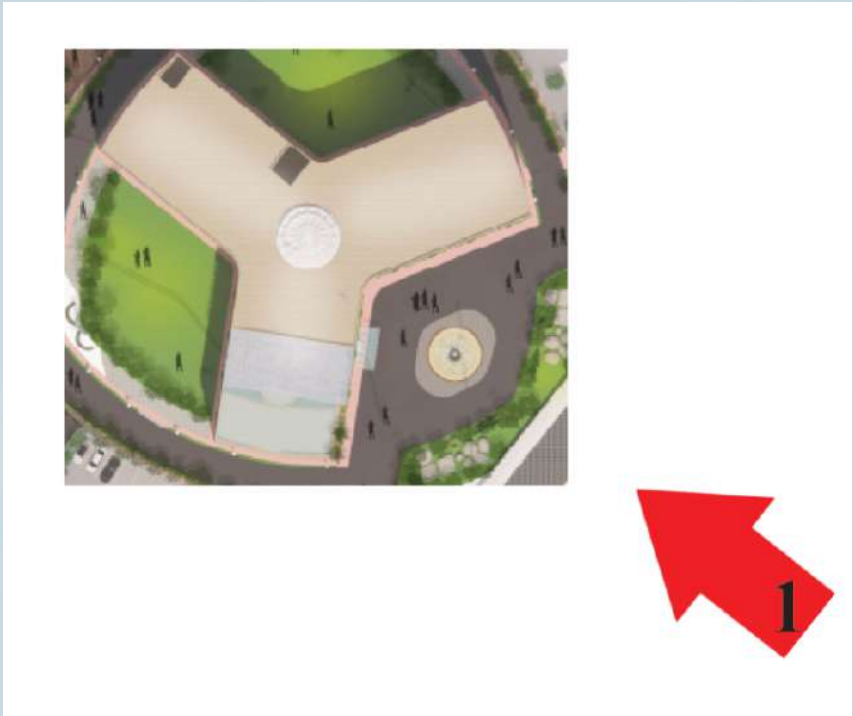

1




2



2. SOUTH ELEVATION



3. WEST ELEVATION

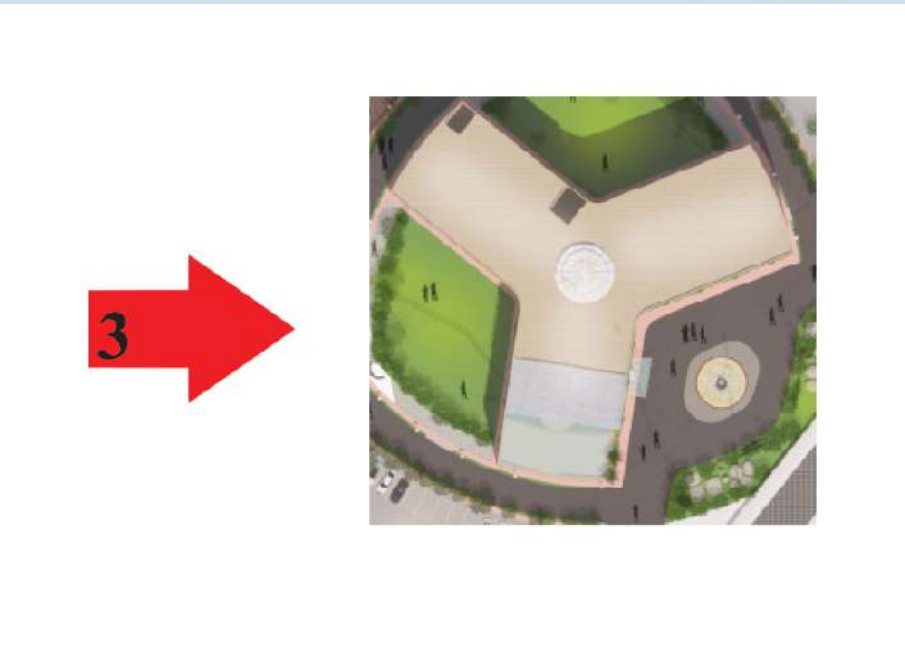

3

FIVE STAR HOTEL

SHEET TITLE- ELEVATION

THESIS SUBMITTED BY SYEDA SANOBAR, 20091AA078, to the VAISHNAVI SCHOOL OF ARCHITECTURE AND PLANNING, HYD in partial fulfillment of award requirements of Bachelor degree of Architecture, JNAFA University HYD.

DESIGN THESIS

ARCHITECTURAL
THESIS

FIVE STAR HOTEL

SCALE

NTS

SIGN

NAME: SYEDA SANOBAR

ROLL NO.:20091AA078

SEM: X SEC: B

DATE

ALL DIMENSIONS ARE IN METRES

GUIDE'S NAME:
V.V RAVI KUMAR SIR

ORIENTATION

NORTH



SHEET NO.:

COLLEGE SEAL:

VAISHNAVI SCHOOL OF
ARCHITECTURE & PLANNING




RECREATIONAL ZONE DETAIL



GAZEBO

KIDS PLAYING ZONE

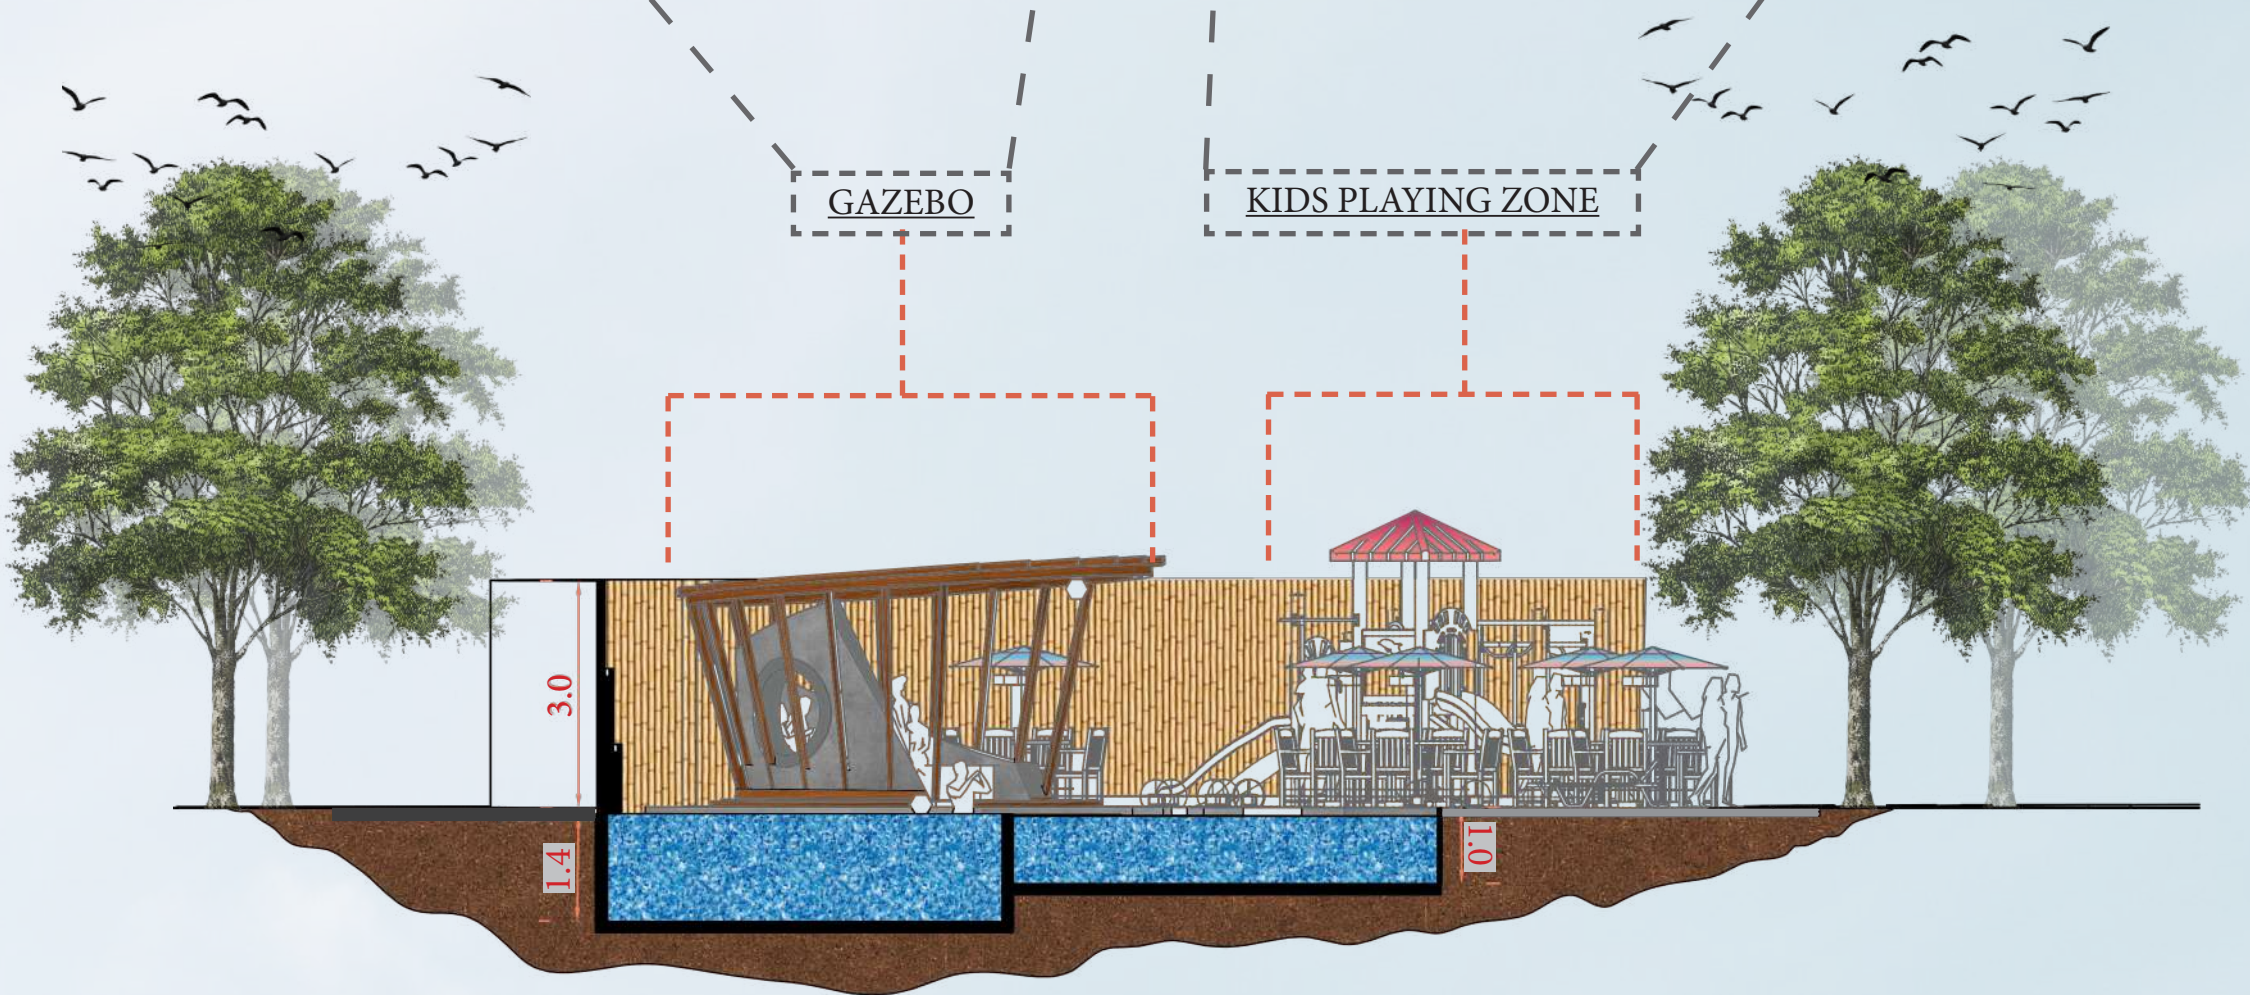


SECTION BB'
SCALE 1:100



SITE PLAN SHOWING
RECREATIONAL ZONE

HANGING GARDEN

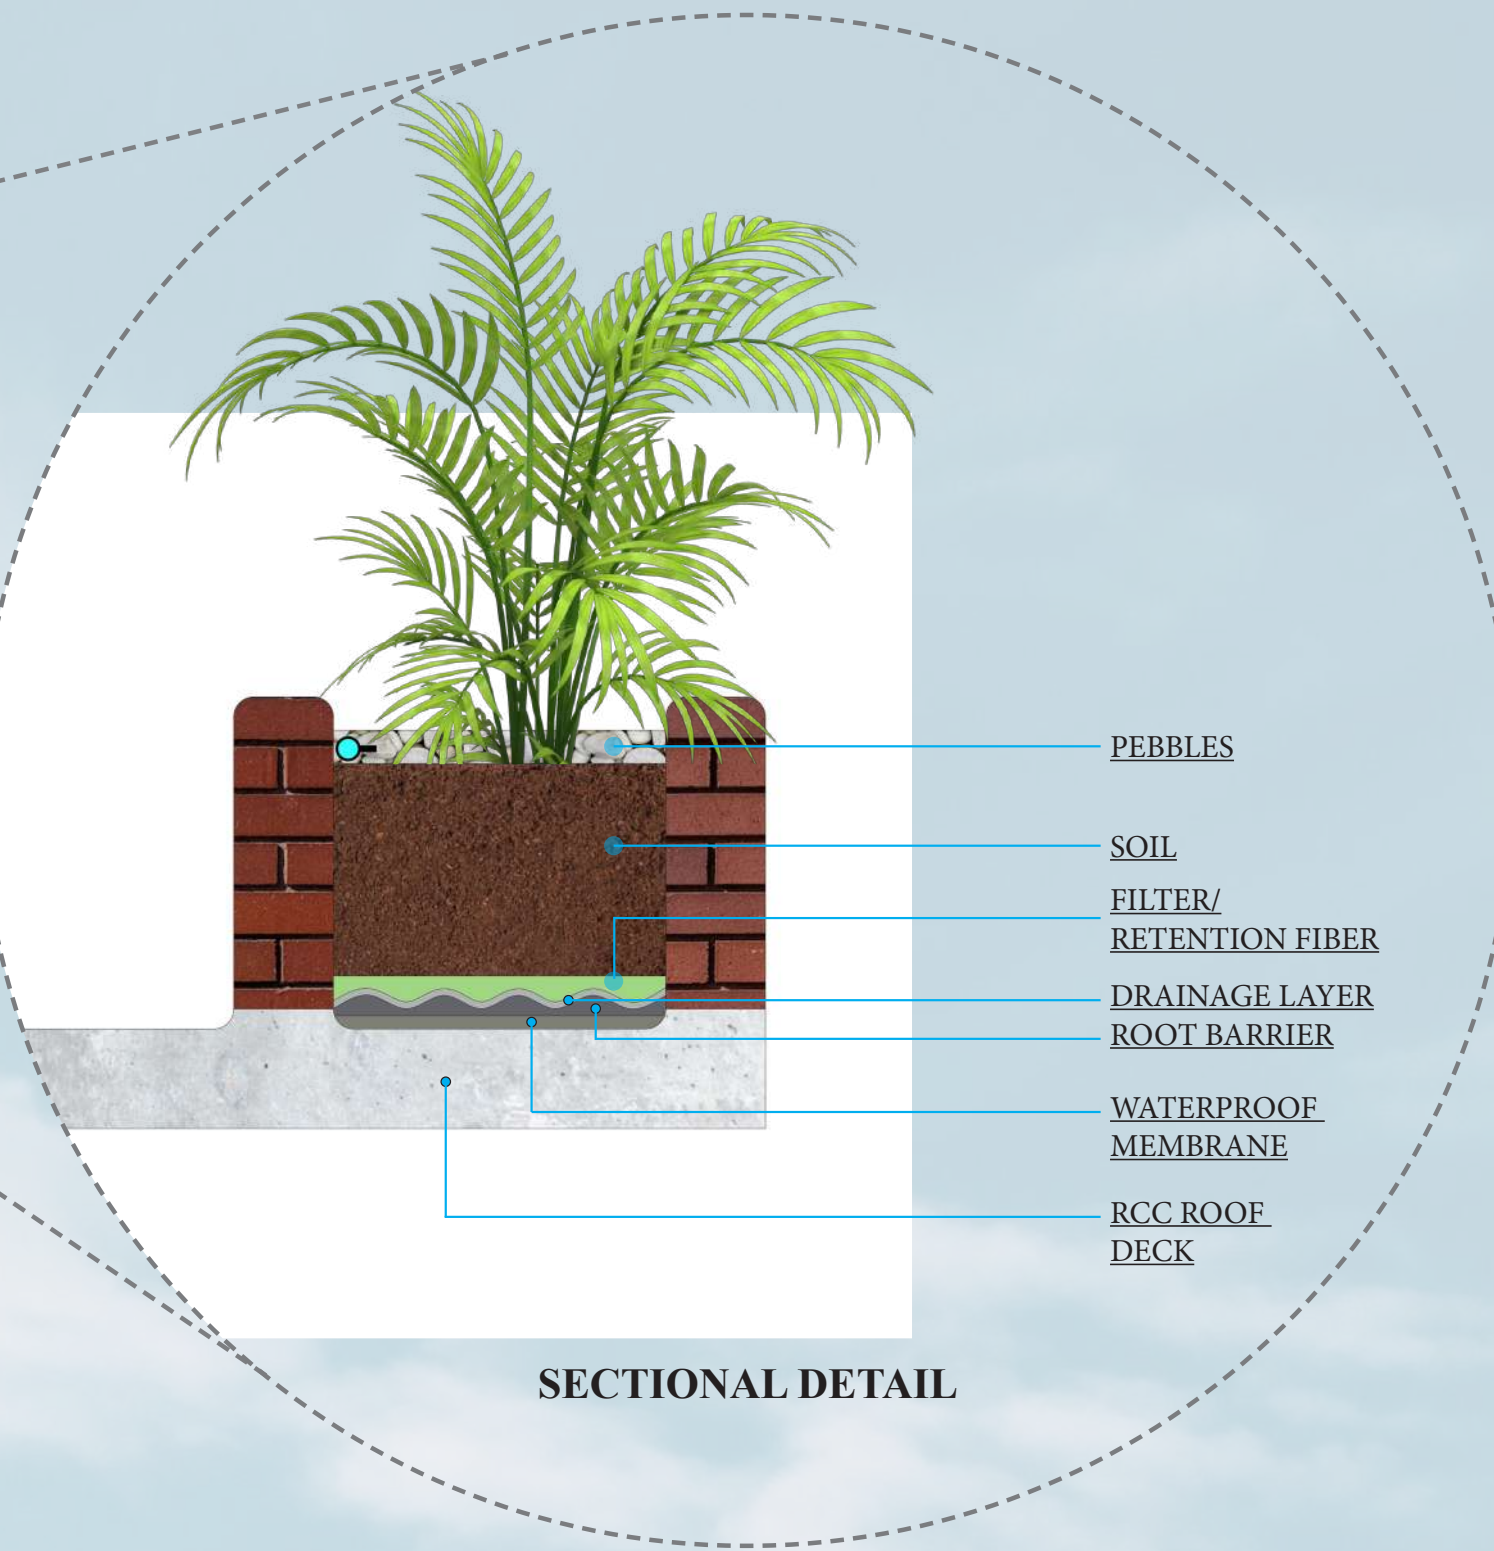

SECTIONAL DETAIL

ROAD DETAIL



SECONDARY ROAD DETAILS

TYPES OF TREES USED



ASHOKA TREE
& INDIAN FIR TREE



INDIAN LAUREL
TREE



GULMOHAR TREE

FIVE STAR HOTEL

SHEET TITLE- DETAILS

THESIS SUBMITTED BY SYEDA SANOBAR, 20091AA078, to the VAISHNAVI SCHOOL OF ARCHITECTURE AND PLANNING, HYD in partial fulfillment of award requirements of Bachelor degree of Architecture, JNAFA University HYD.




HANGING GARDEN




GAZEBO



STATUE

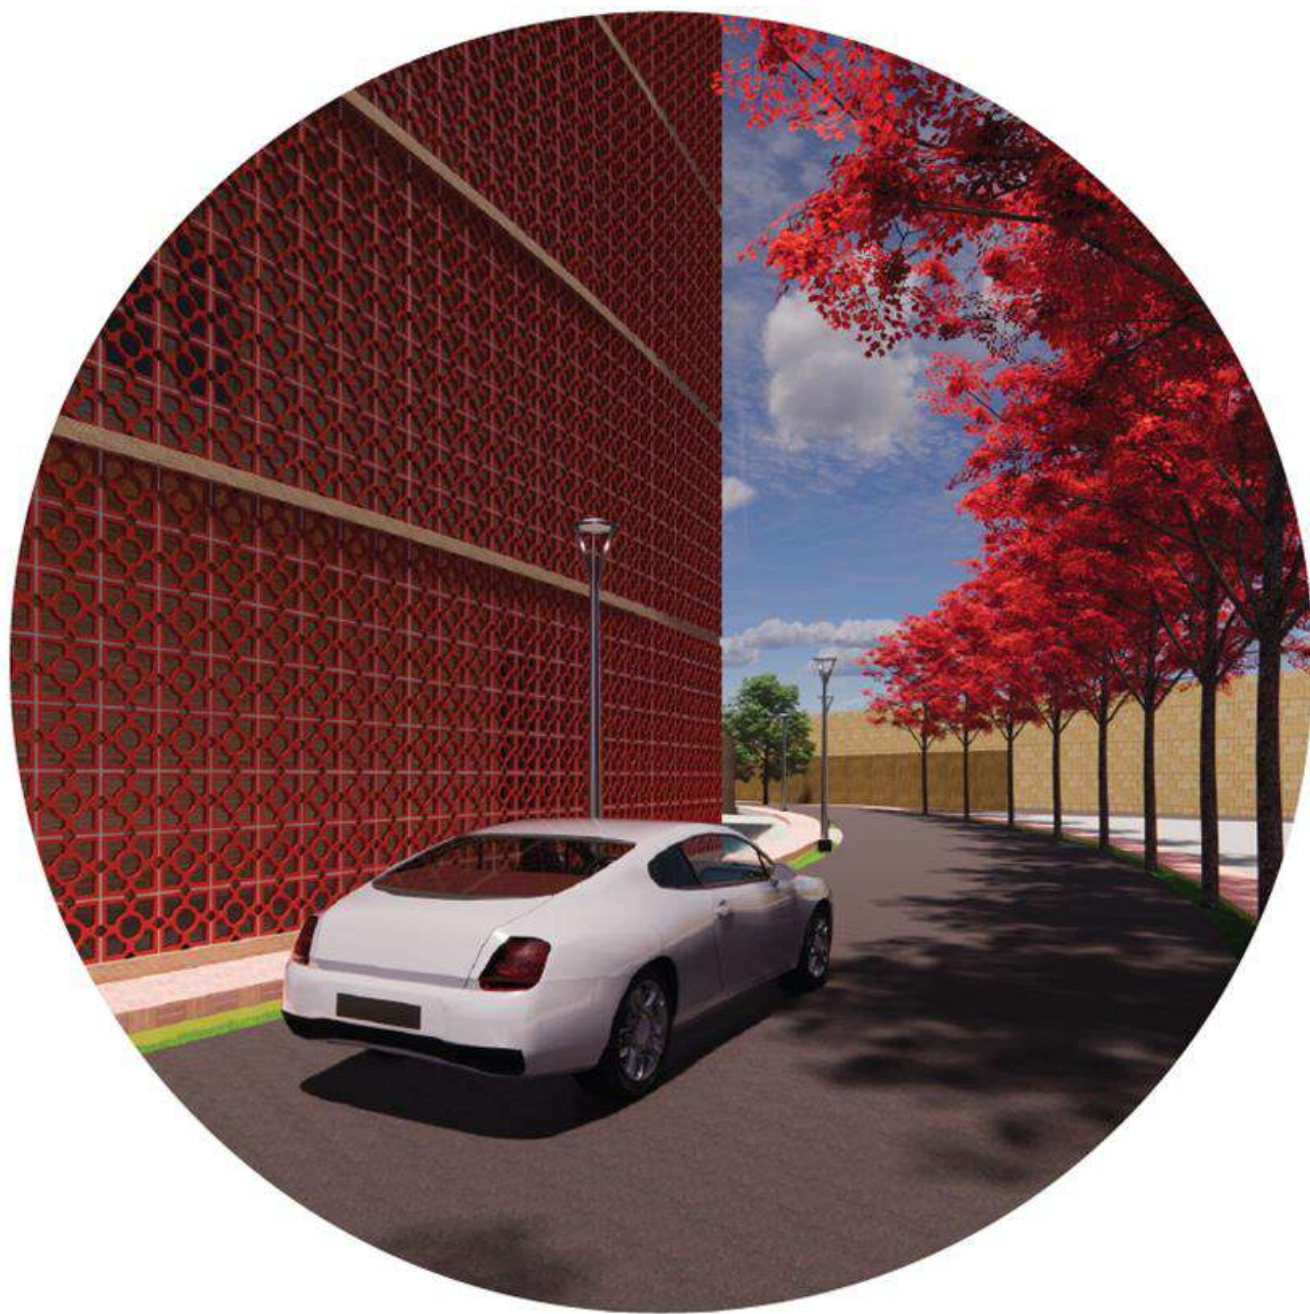

DRIVE WAYS

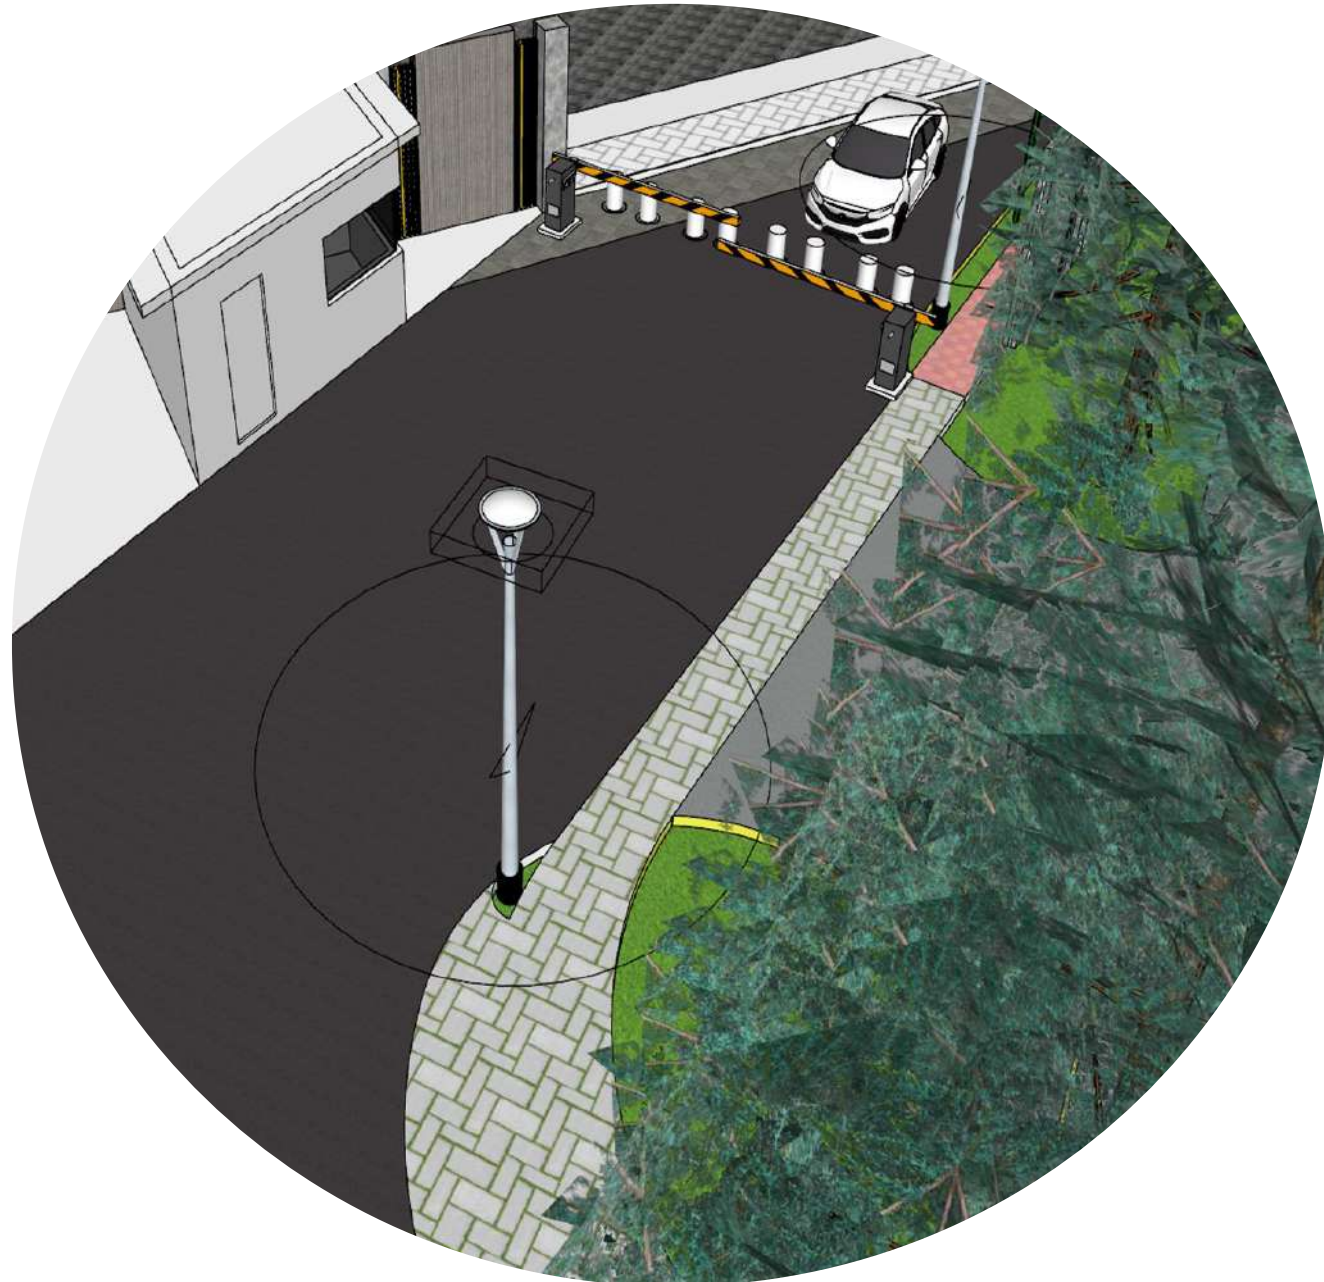

SITE ENTRY



PARKING